

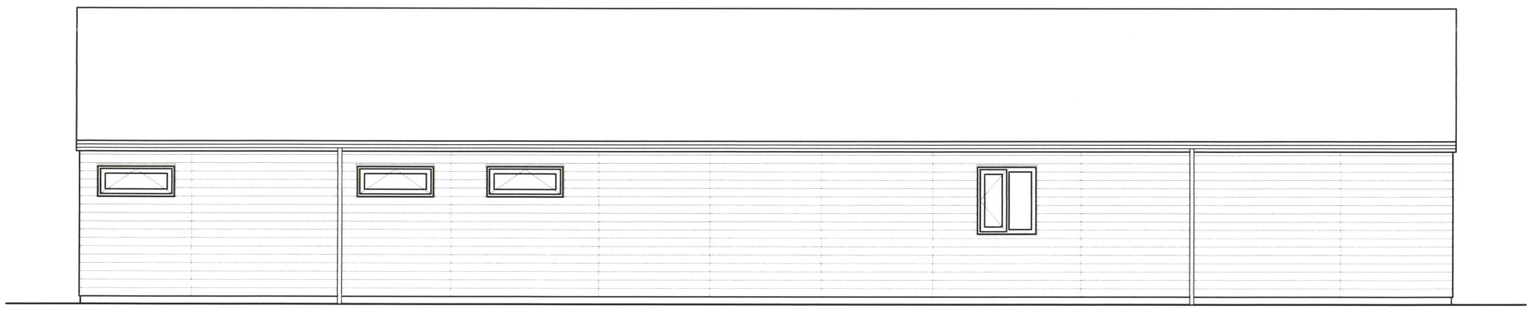



Rear Elevation

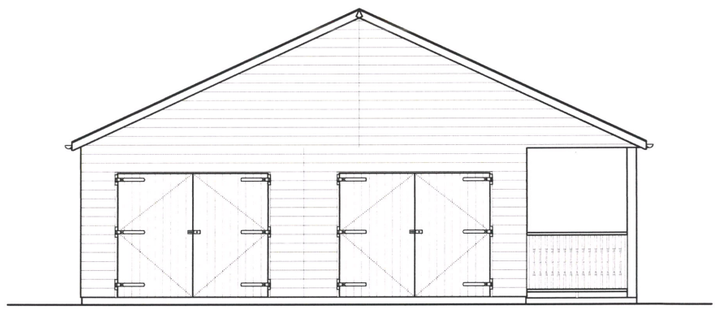


Left Elevation

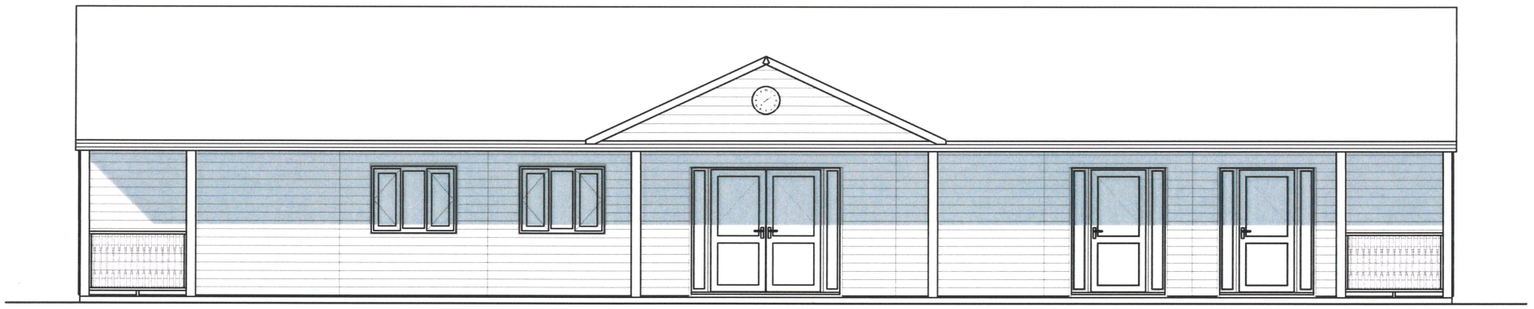

Front Elevation

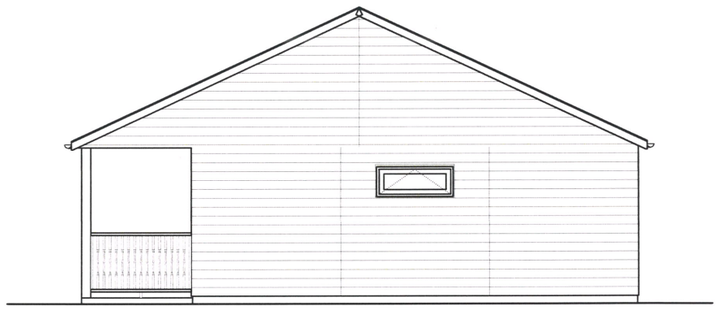

Right Elevation

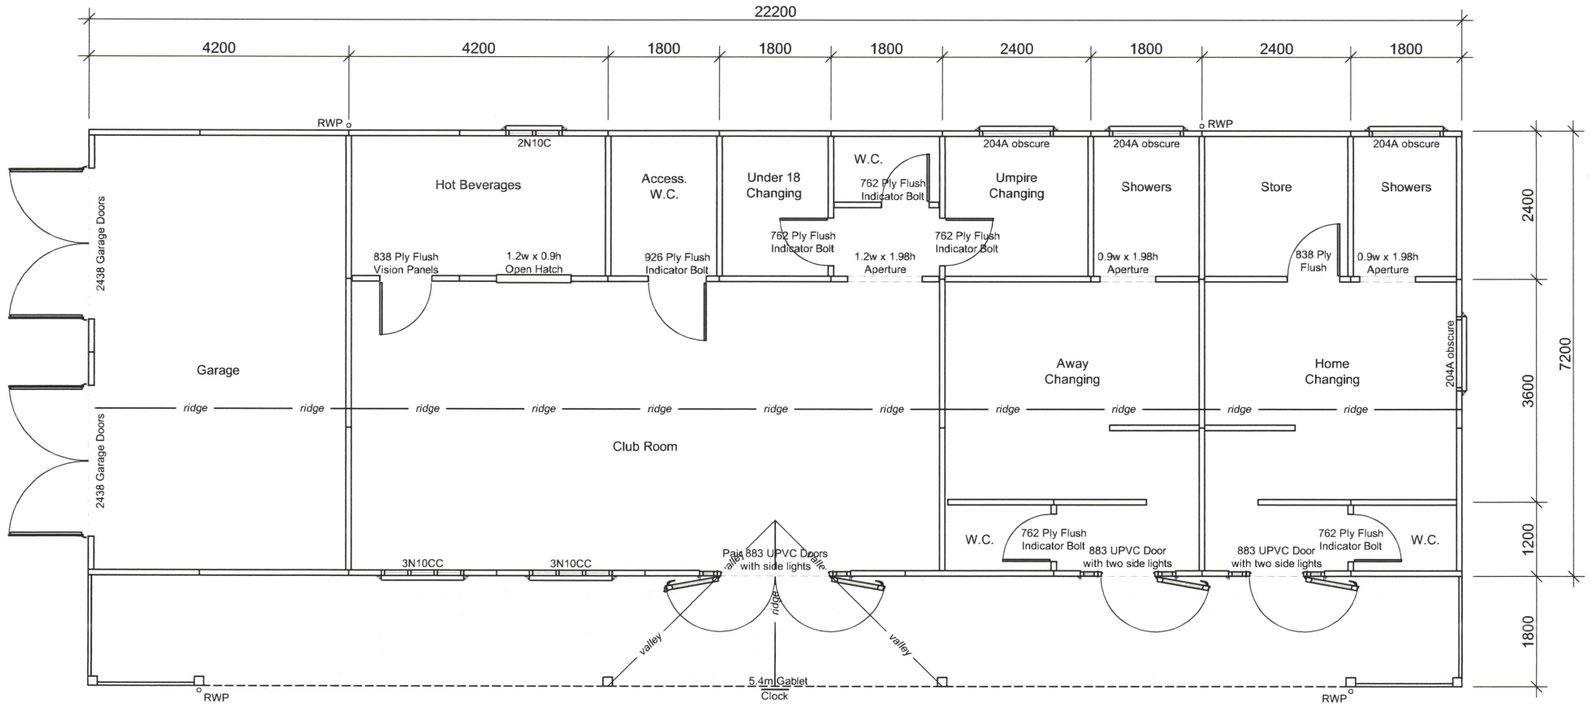

Plan

0 1 2 3 4 5

Metres

PASSMORES

EST · 1909

High Street, Strood, Rochester, Kent. ME2 4DR
Tel: 01634 290033 info@passmores.co.uk
Fax: 01634 290084 www.passmores.co.uk

Customer

Preston Cricket Club.
Temple Dinsley,
Hitchin,
Hertfordshire. SG4 7RT

Description

22.2m x 7.2m
Club Range Building
with 1.8m verandah
Sheet 2

Rev	*Description*	*Date*

Date	*Scale*	*Drawn*	*Checked*
14.11.2024	N/A	J.M.D	

Drawing No

53-76060-SHEET2

Rev

-

© This drawing is copyright protected. Solely for Passmore building use.

Ref: 863-2
15-05-17