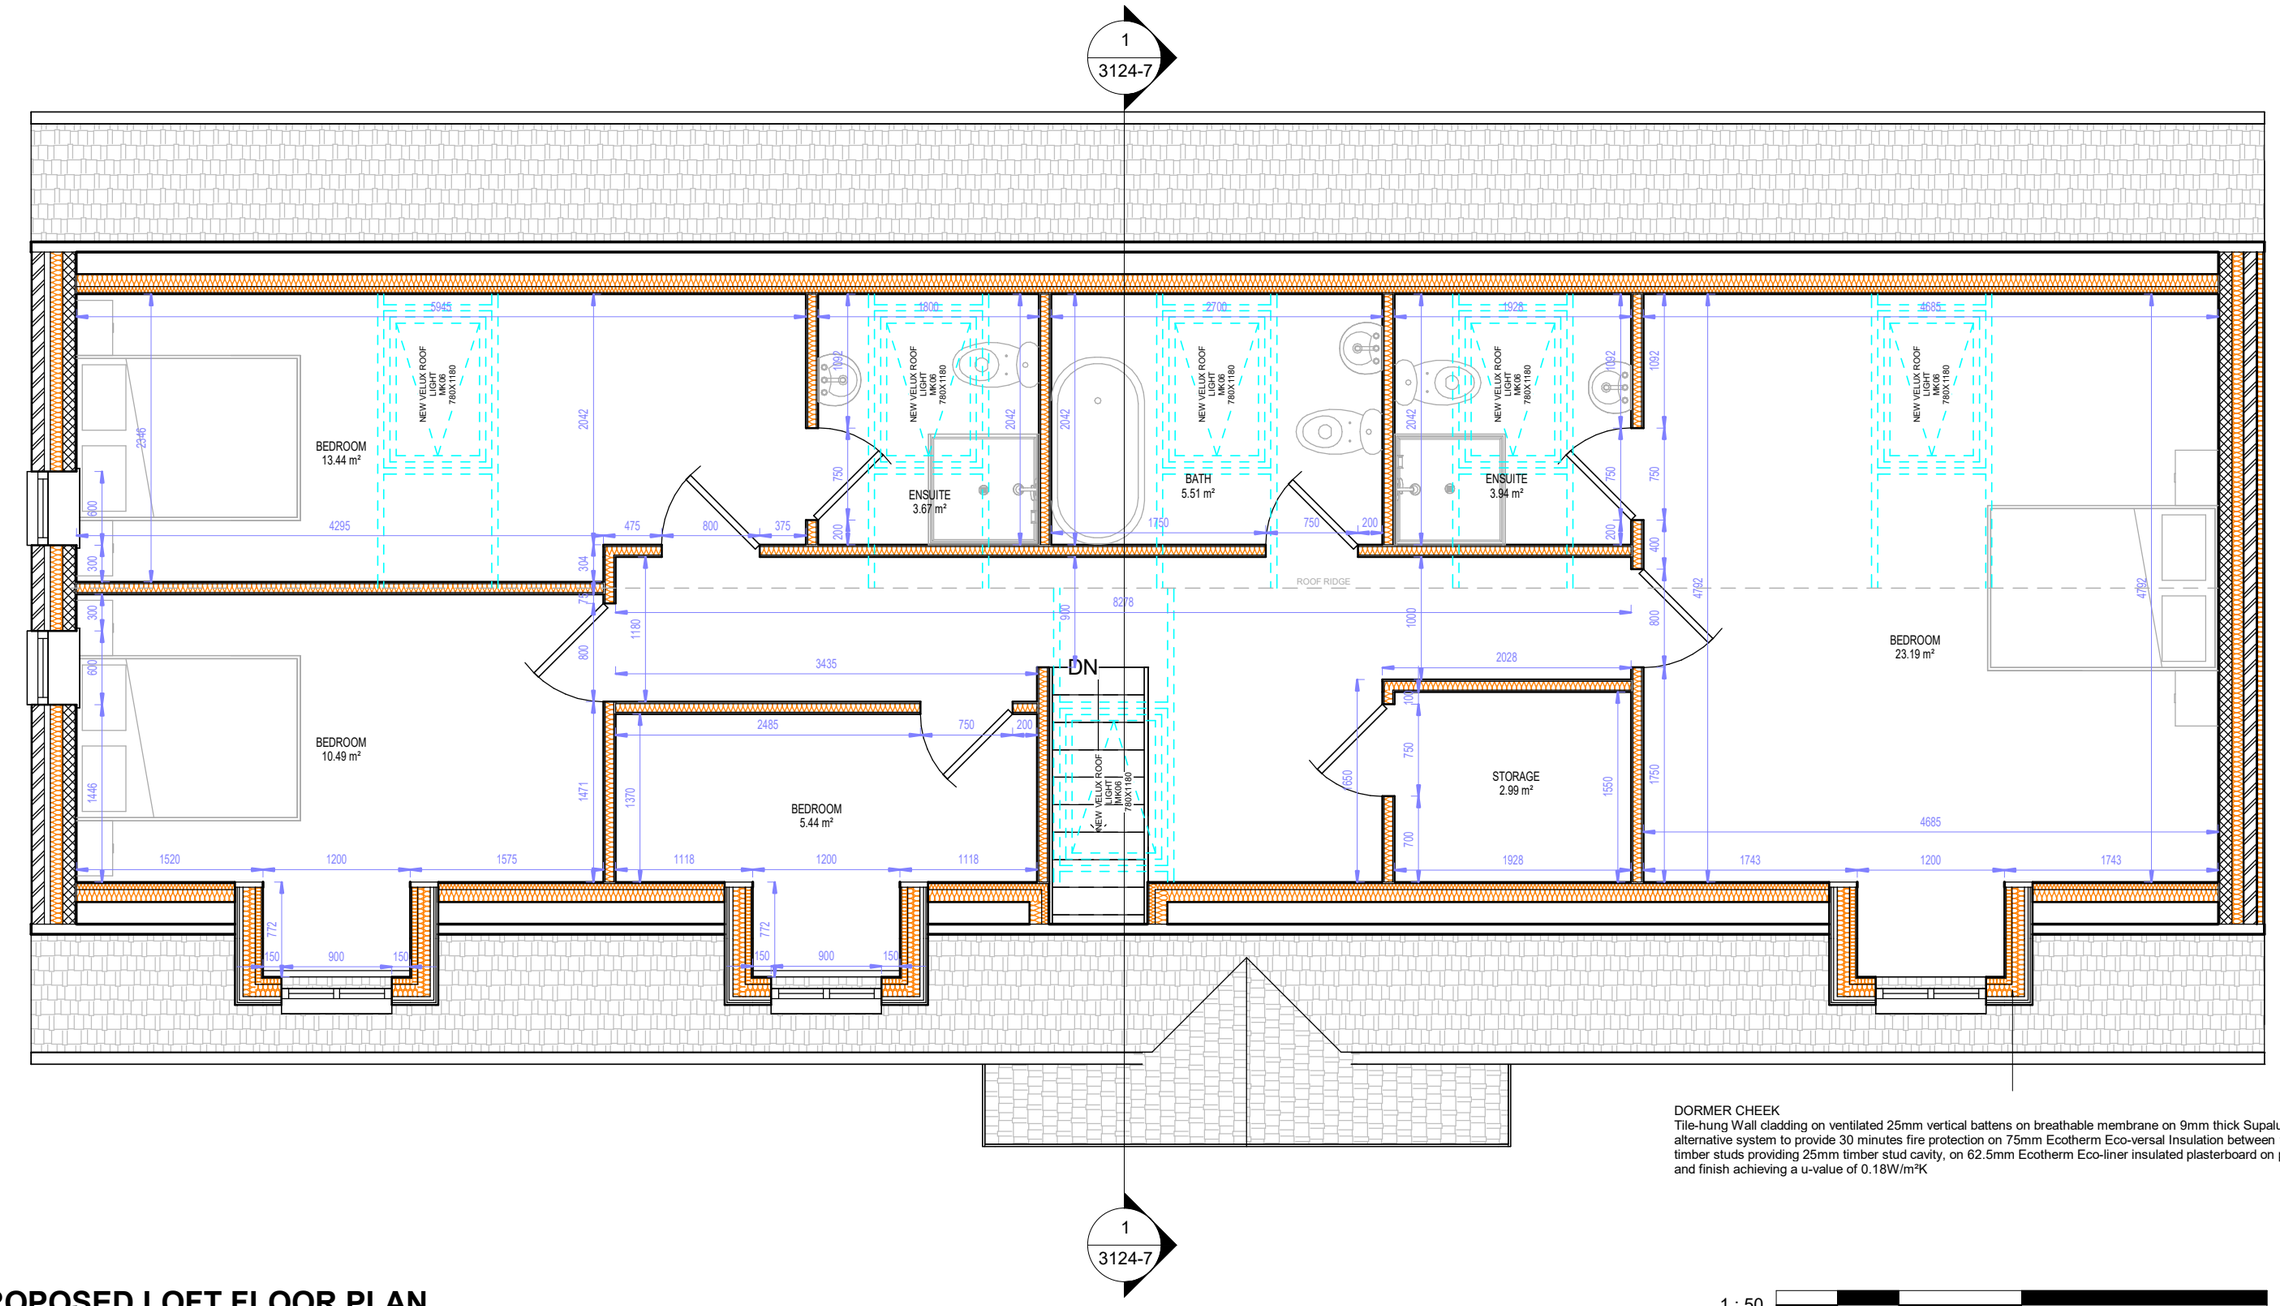


DORMER CHEEK
Tile-hung Wall cladding on ventilated 25mm vertical battens on breathable membrane on 9mm thick Supalux board, or alternative system to provide 30 minutes fire protection on 75mm Ecotherm Eco-versal Insulation between 100mm timber studs providing 25mm timber stud cavity, on 62.5mm Ecotherm Eco-liner insulated plasterboard on plaster skim and finish achieving a u-value of 0.18W/m²K

PROPOSED LOFT FLOOR PLAN

1 : 50

0 1 2 4m

ALL DIMS IN MILLIMETERS UNLESS NOTED OTHERWISE
DO NOT SCALE EXCEPT FOR PLANNING PURPOSES
IF IN DOUBT - ASK

THIS DRAWING IS CONFIDENTIAL AND IS THE PROPERTY OF
KEENAN PROJECT DESIGNS LTD
© COPYRIGHT

KEENAN PROJECT DESIGNS

KEENAN PROJECT DESIGNS
08002335787
INFO@KEENANPROJECTDESIGNS.COM
WWW.KEENANPROJECTDESIGN.COM

CLIENT:	DATE:	DRAWN BY:	SCALE:
Owen Roger	22/07/25	Ugwu Kingsley	1:50@A3 1:25@A1
ADDRESS:	PROJECT LEAD:	DRAWING NO:	REV:
2 Lower Gower Rd, Royston SG8 5EA	George Cristea	3124-4	C