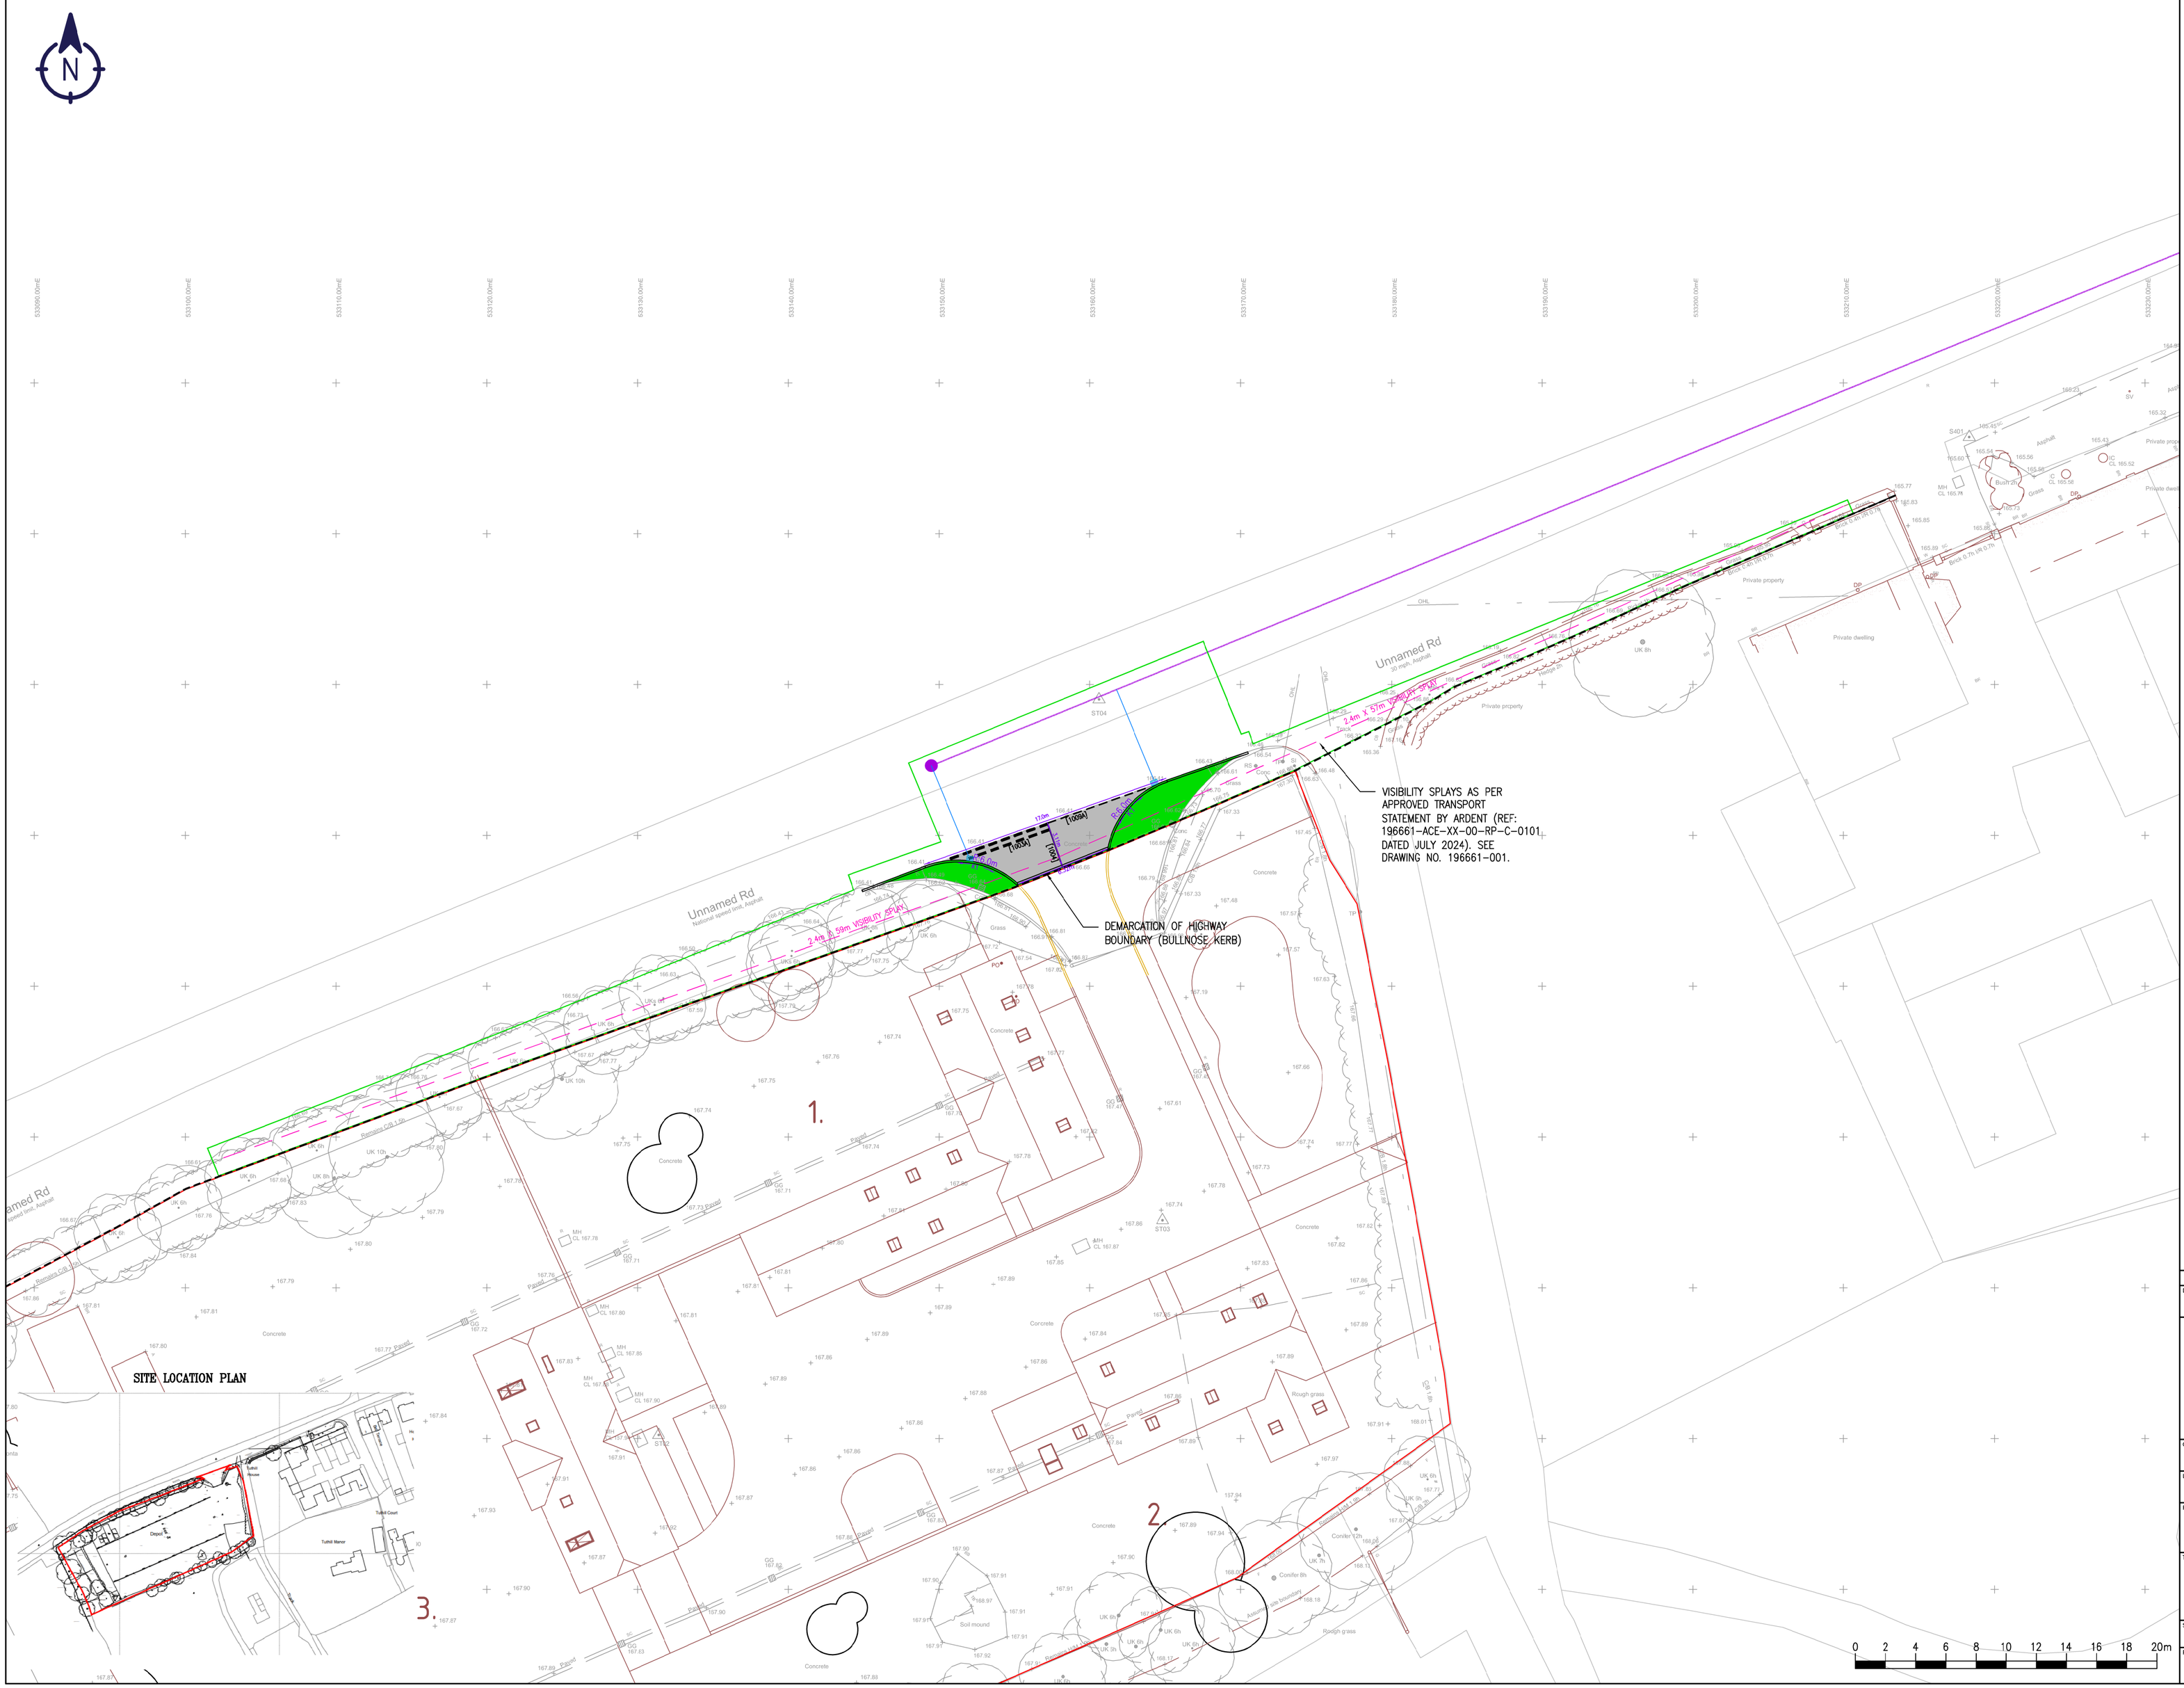



## GENERAL NOTES:

1. DO NOT SCALE FROM THIS DRAWING. WORK FROM FIGURED DIMENSIONS ONLY. ALL DIMENSIONS ARE IN METRES UNLESS OTHERWISE STATED.

2. THIS DRAWING IS BASED UPON TOPOGRAPHICAL SURVEYS PRODUCED BY: FOSSE SURVEYING DATED 14-18 AUG 2025. ALL COORDINATES AND LEVELS RELATE TO ORDNANCE SURVEY DATUM.

3. THIS DRAWING IS TO BE READ IN CONJUNCTION WITH THE RELEVANT SPECIFICATION AND ALL OTHER RELATED DRAWINGS ISSUED BY THE ENGINEER FOR THE WORKS.

4. ALL ADOPTABLE WORK TO BE IN ACCORDANCE WITH THE DEPARTMENT OF TRANSPORT'S 'SPECIFICATION FOR HIGHWAY WORKS' (SHW) AND HERTFORDSHIRE COUNTY COUNCIL SPECIFICATION.

5. THE CONTRACTOR IS RESPONSIBLE FOR ESTABLISHING AND MAINTAINING SATISFACTORY TRAFFIC MANAGEMENT MEASURES DURING THE COURSE OF THE WORKS. ALL TRAFFIC MANAGEMENT SHALL BE AGREED WITH THE HIGHWAY AUTHORITY AND LOCAL POLICE CONSTABULARY.

6. THE CONTRACTOR WILL BE RESPONSIBLE FOR LOCATING ALL EXISTING SERVICES WITHIN THE VICINITY OF THE WORKS BY HAND DIG AND ENSURING THESE ARE PROTECTED THROUGHOUT THE DURATION OF THE WORKS. ALL UTILITY PLANT SHOULD BE CLEARLY MARKED ON THE GROUND PRIOR TO COMMENCEMENT OF THE WORKS.

7. ALL EXISTING IRON WORK IS TO BE ADJUSTED TO SUIT PROPOSED LEVELS WITH THE APPROVAL OF THE APPROPRIATE STATUTORY UNDERTAKER.

8. ALL EXISTING TREES (OTHER THAN THOSE IDENTIFIED FOR REMOVAL) ARE TO BE PROTECTED DURING THE WORKS.

9. THE CONTRACTOR IS TO ENSURE THE PUBLIC HIGHWAY IS LEFT CLEAR OF DEBRIS CAUSED AS A RESULT OF THE WORKS/ TRANSPORTATION OF MATERIAL.

## GENERAL ARRANGEMENT KEY:

- SITE BOUNDARY
- EXTENT OF S278 WORKS
- EXTENT OF LAND TO BE DEDICATED
- ADOPTABLE CARRIAGEWAY
- ADOPTABLE VERGE
- EXSTING KERB
- PROPOSED KERB
- MAIN SEWER LINE HIGHWAY DRAIN
- PROPOSED GULLY (TO REUSE EXISTING CONNECTION
- [1004] TSRGD ROAD MARKING DIAGRAM REFERENCE
- HIGHWAY BOUNDARY
- VEHICULAR VISIBILITY SPLAY

| REV | DATE | BY | DESCRIPTION | CHK | APD |
|---|---|---|---|---|---|
| - | - | - | - | - | - |

DRAWING STATUS: SECTION 278 WORKS

EAS
1st Floor Millers House, Roydon Road,
Stanstead Abbotts, Hertfordshire, SG12 8HN
Tel: 01920 871777
www.eastp.co.uk

CLIENT: ROCKWELL LONDON

LEAD CONSULTANT:

PROJECT: TUTHILLS YARD, KERSHALL TOPS, THERFIELD

TITLE: GENERAL ARRANGEMENT

| SCALE @ A1: | DESIGN-DRAWN: | DATE: |
|---|---|---|
| 1:200 | MD | 27.04.2026 |

| PROJECT No: | DRAWING No: | REVISION |
|---|---|---|
| 6607 | 6607-EAS-S278-C-400 | - |