


EXISTING GROUND FLOOR PLAN


0. 1. 2. 3. 1:50 @ A1
0. 2. 4. 6. 1:100



EXISTING REAR ELEVATION

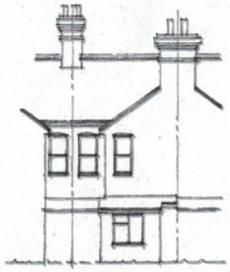


EXISTING SIDE ELEVATION

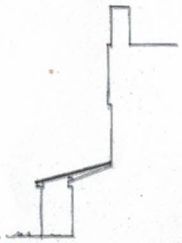


EXISTING FLANK ELEVATION


0. 0.4. 0.8. 1.2 1:20 @ A1

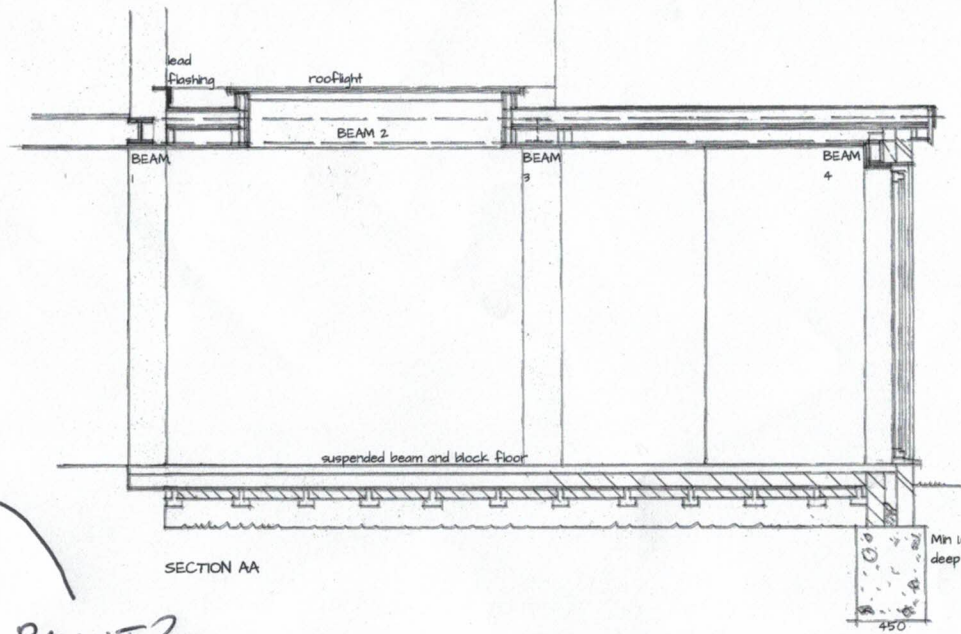

SECTION AA

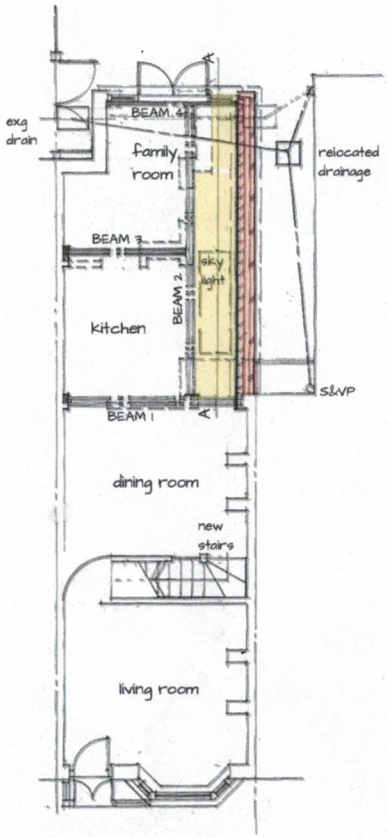

PROPOSED GROUND FLOOR PLAN

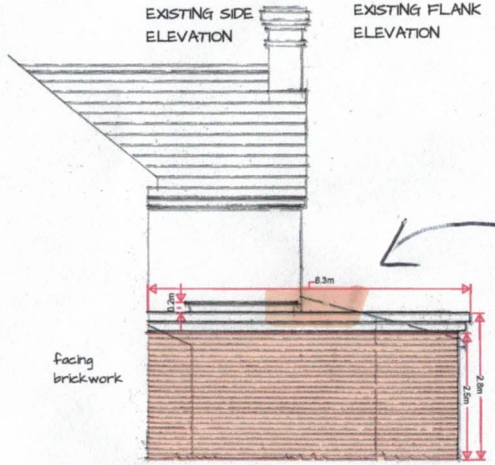


PROPOSED SIDE ELEVATION


POINT 2
IN EMAIL 11/10/24



PROPOSED REAR ELEVATION

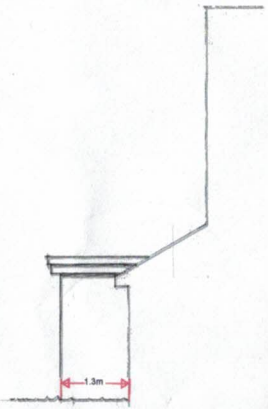

PROPOSED FLANK ELEVATION

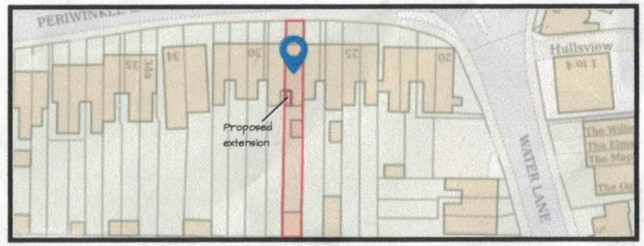

SITE PLAN

0. 10. 20. 30
SCALE 1:500 @ A1

3		
2	Sept 2024	Roof overhang revised
1	Aug 2024	First issue
	Date	Revision

David Rowe Dip Surv MCIOB

D design

29 MILL ROAD, BLETCHLEY
BUCKS, MK2 2LB
Email - davidrowedrdesign@gmail.com
Tel - 07867 977575

Client
MR R. ARTHURS

Project
28 PERIWINKLE LANE
HITCHIN
HERTS

Drawing
PROPOSED SINGLE STOREY REAR EXTENSION

Scales
1:50, 1:100, 1:20 @ A1

Date
AUG 2024.

Drawn by
DRR

Drg No
24-RA-001

Rev.
A PL