©2024 WIG
All rights reserved. No part of this publication may be reproduced, stored in a retrieval system or transmitted in any form or by any means (Electronic, Mechanical, Photocopying, Recording or otherwise), without the prior written consent of the Company.

NOTES

NOTE: SITE TO BE CLEARED OF VEGETATION PRIOR TO WORKS TAKING PLACE

EXISTING H3G & BTEE 6No. LDF5-50 FEEDERS TO BE REMOVED. EXISTING H3G & BTEE 6No. LDF5-50 FEEDERS TO BE REUSED (SUBJECT TO TESTING). PROPOSED BTEE 3No. SINGLE MODE FIBRE CABLES & 3No. 10mm 8C DC CABLES TO BE INSTALLED ON EXISTING WIG CABLE MANAGEMENT

H3G & BTEE 3No. THALES ANTENNAS TO BE REMOVED AND REPLACED WITH PROPOSED BTEE 3No. COMMSCOPE RRZZVV-65B-R6N43 ANTENNAS (2100x430x197mm) INSTALLED ON EXISTING WIG SUPPORT POLE


BTEE 3No. 1800 MHA's TO BE REMOVED

H3G & BTEE 3No. THALES ANTENNAS ON EXISTING WIG SUPPORT POLES TO BE REMOVED

H3G & BTEE 3No. 2100 MHA's ON EXISTING WIG SUPPORT POLES

PROPOSED BTEE 3No. AHPMDB (700/800) RRH's & 3No. AHEGG (1800/2100) RRH's TO BE INSTALLED ON EXISTING WIG SUPPORT POLES

PROPOSED BTEE 3No. MK2 BOB's TO BE INSTALLED ON EXISTING WIG SUPPORT POLES

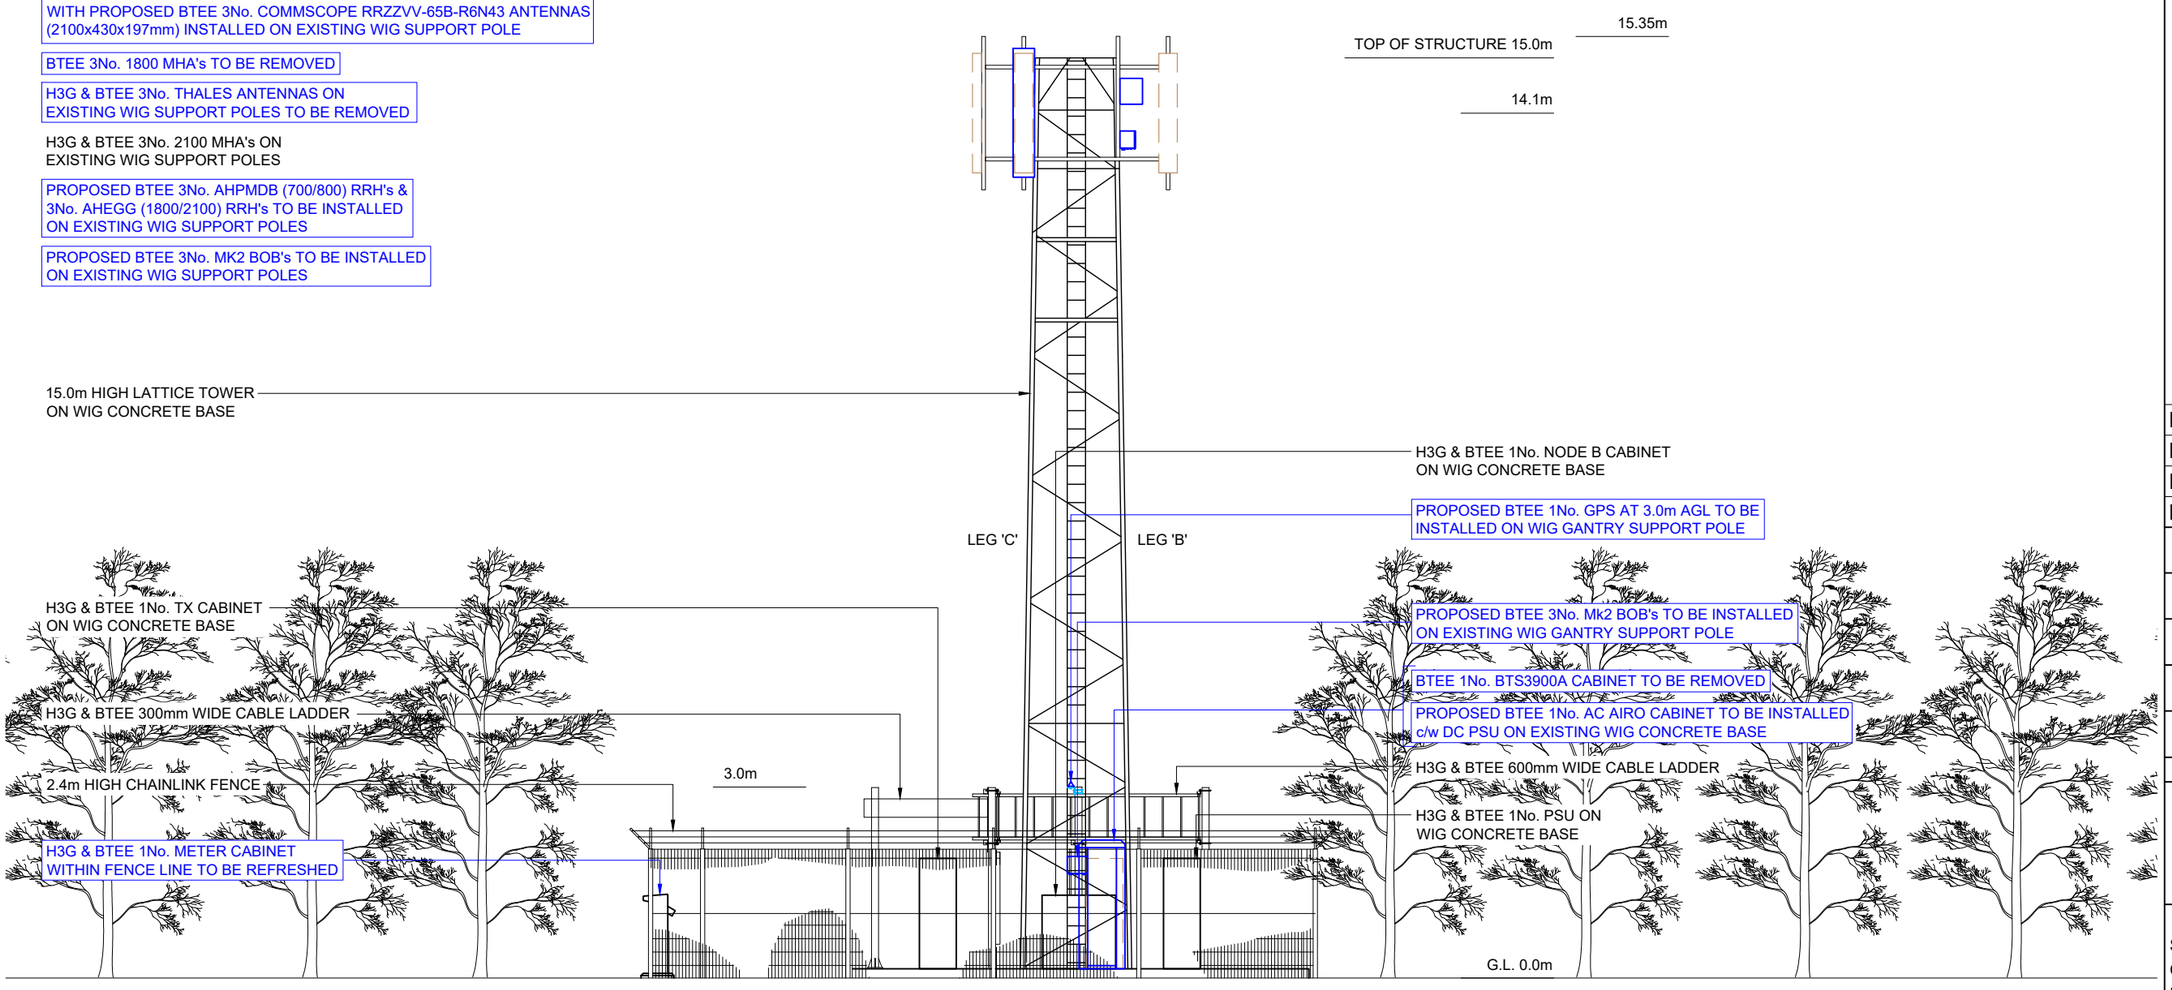

PROPOSED SOUTH ELEVATION

0 1m 2m 3m 4m 5m
0.5m

PROJ No				
PROJ No				
PROJ No				
B	PROJ No B-P1219-1 MINOR AMENDMENT	03/06/25	SAM	
A	PROJ No B-P1219-1 PLANNING		WHP	
ISS	REVISION	DATE	DRN	APP

Wireless Infrastructure Group
WIRELESS INFRASTRUCTURE GROUP
SUITE: 12.20, 12TH FLOOR, 30 CROWN PLACE, LONDON, EC2A 4EB

SITE No P1219
ST IPPOLLYTTS - POUND FARM SF
OFF LONDON ROAD
HITCHIN
STEVENAGE
SG4 7NF

NGR TL19382 27467
OS GRID 519382 227467

TITLE
ELEVATION
PROPOSED
H3G & BTEE LTD

SCALE 1:100

DRAWN	WHP	05/03/25
APPROVED		

WIG DRG No.	Sheet 1 of 1	Rev
P1219-02-150-MD001		B

A3