



Farm House
(Second Floor)

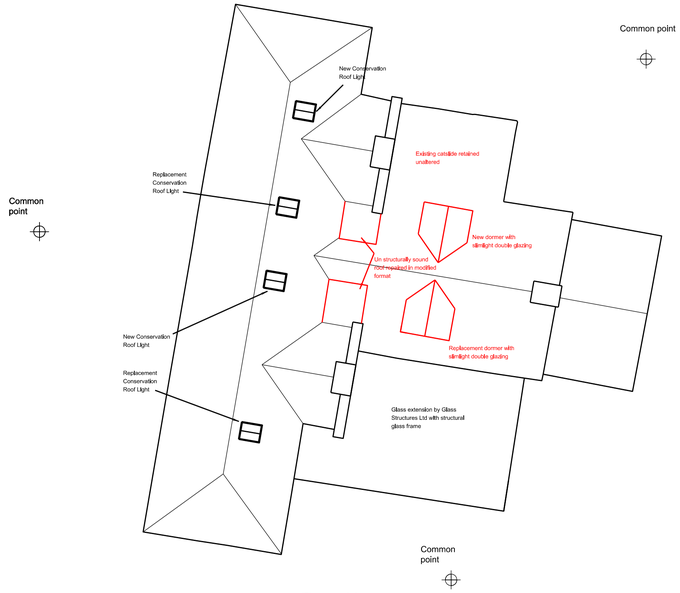


Farm House
(Roof Plan)

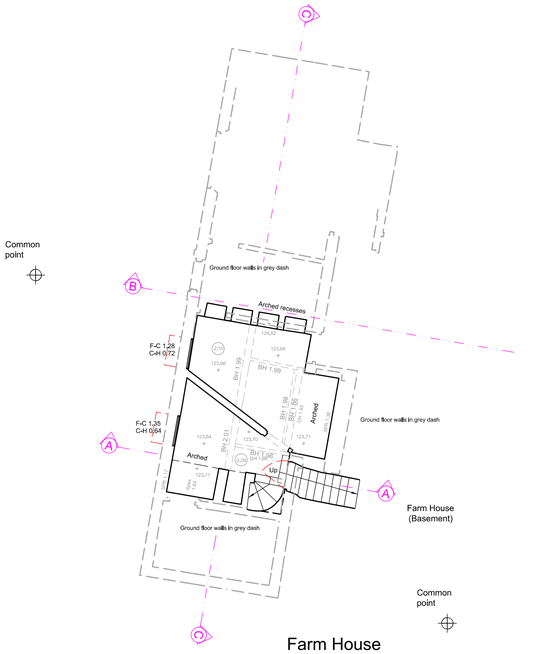

Farm House
(Basement)



Farm House
(Ground Floor)

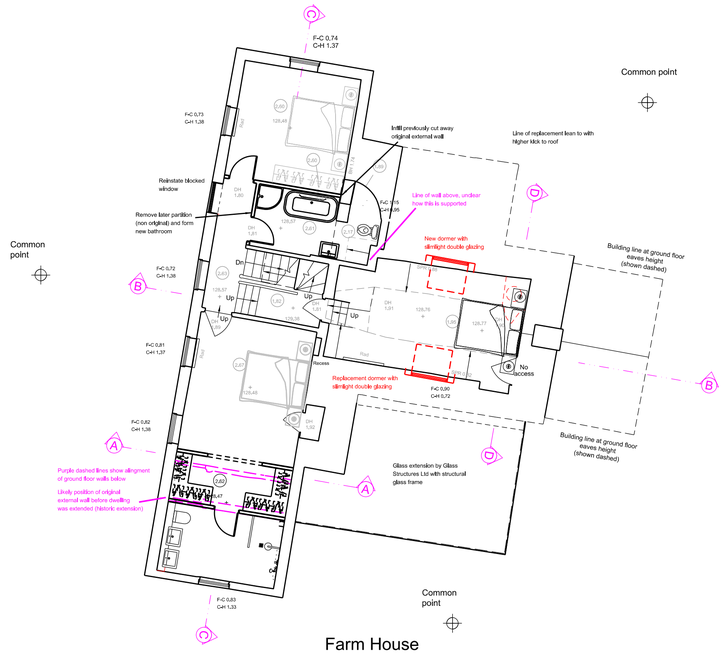

Farm House
(First Floor)

0m 10m

Scale 1:100 @ A1

Lean to and roof

Notes/Revisions:

C - ML 14.07.2023 2 sky lights omitted.

D - ML 22.08.2023 Oak posts added in kitchen.

E - ML 12.06.2024 Leanto retained, roof repairs, amended windows in repaired kitchen wall.

F - ML 28.03.2025 Kitchen wing dormers and sky lights amended. Clear opening from garden room to kitchen

dp architects
design | planning | architecture

The Old Brewery Tap
3 Shirburn Street
Watlington
Oxfordshire OX49 5BU

Tel: 01491 613066
Fax: 01491 614017
Email:mail@dparchitects.co.uk
Web: www.dparchitects.co.uk

RIBA Chartered Practice

Client: Knight Developments

Status: -

Project: RESIDENTIAL DEVELOPMENT

Location: Bibbsworth Hall Farm Bibbs Hall Lane,Ayot St Lawrence,Hitchin, SG4 8EN

Drawing Title: Plans for Old Farm House

Dwg N° 24 BIBB P01F

Rev -

Drawn By ML

Scale 1:100 @ A1

Date 06.12.2024

dpa

© Only to be scaled from for planning and land registry purposes. All figured dimensions are millimetres unless otherwise stated. Contractors must verify all dimensions before starting work and any discrepancies are to be reported to David Parker Architects Ltd. This drawing is the property of David Parker Architects Ltd. Copyright is reserved by them and is issued on the condition that it is not copied or disclosed by or to any unauthorised persons without the prior consent in writing by David Parker Architects Ltd.