
1 / C203 GROUND - Proposed - A

1 : 100 @A3

0 1 2 2.5 4 5m

North


PL210 3

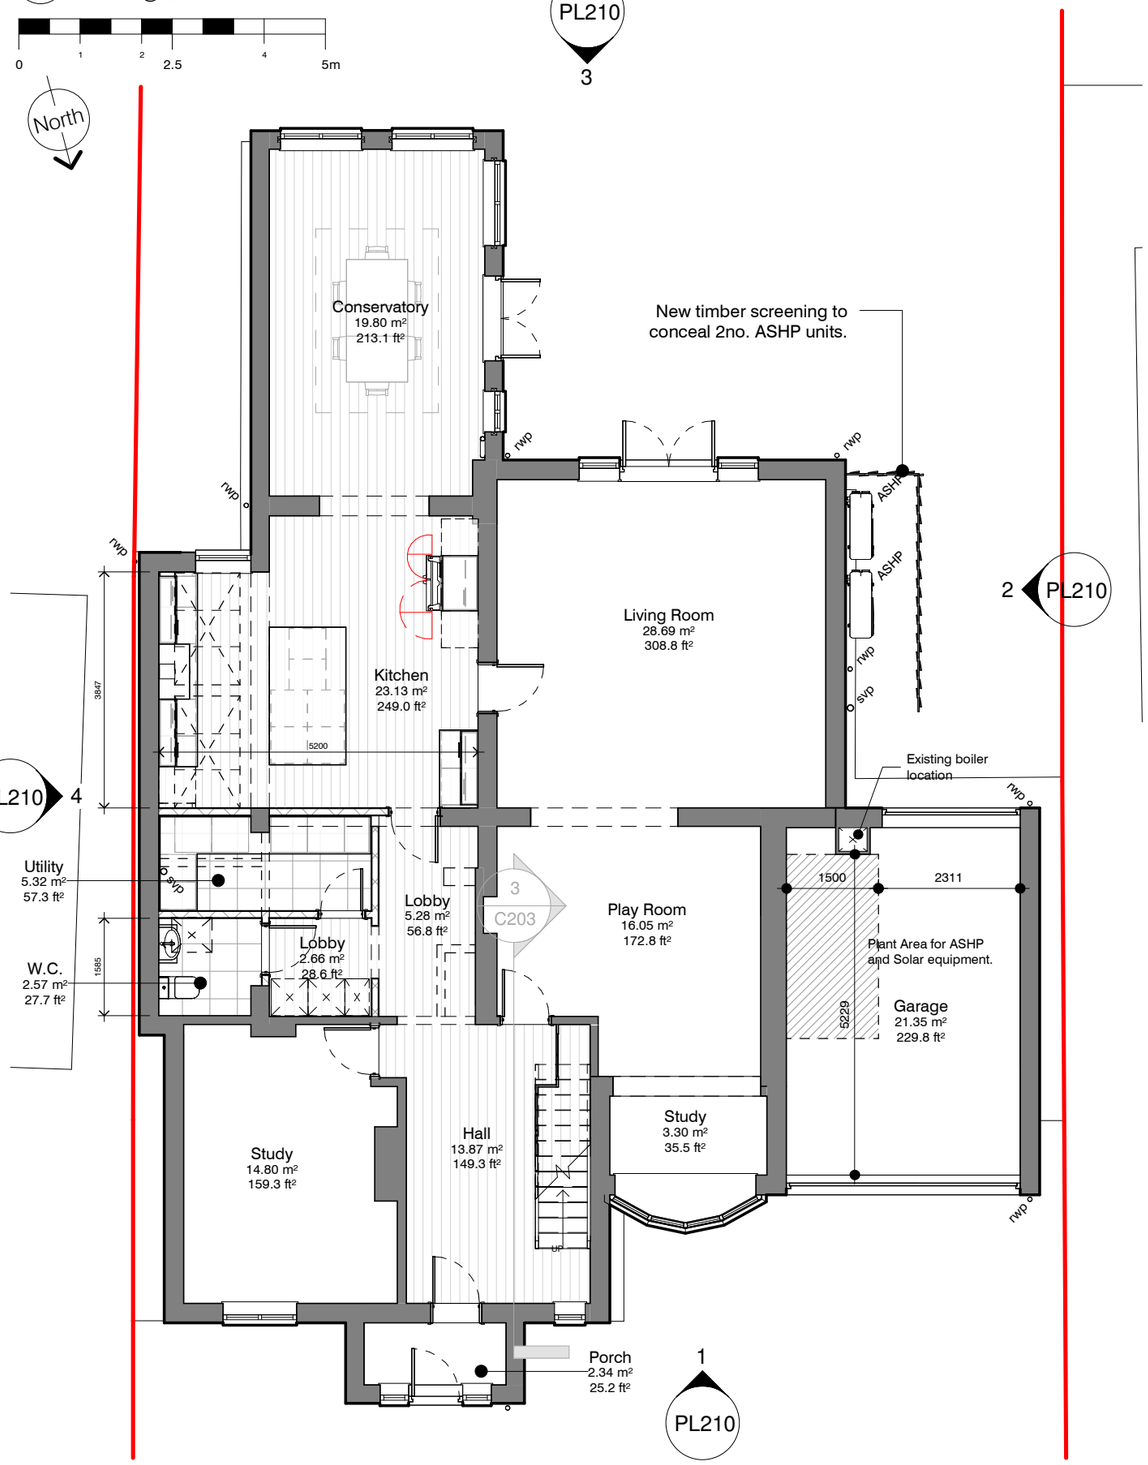

3 ROOF Plan - Proposed

1 : 100 @A3

PL210 3

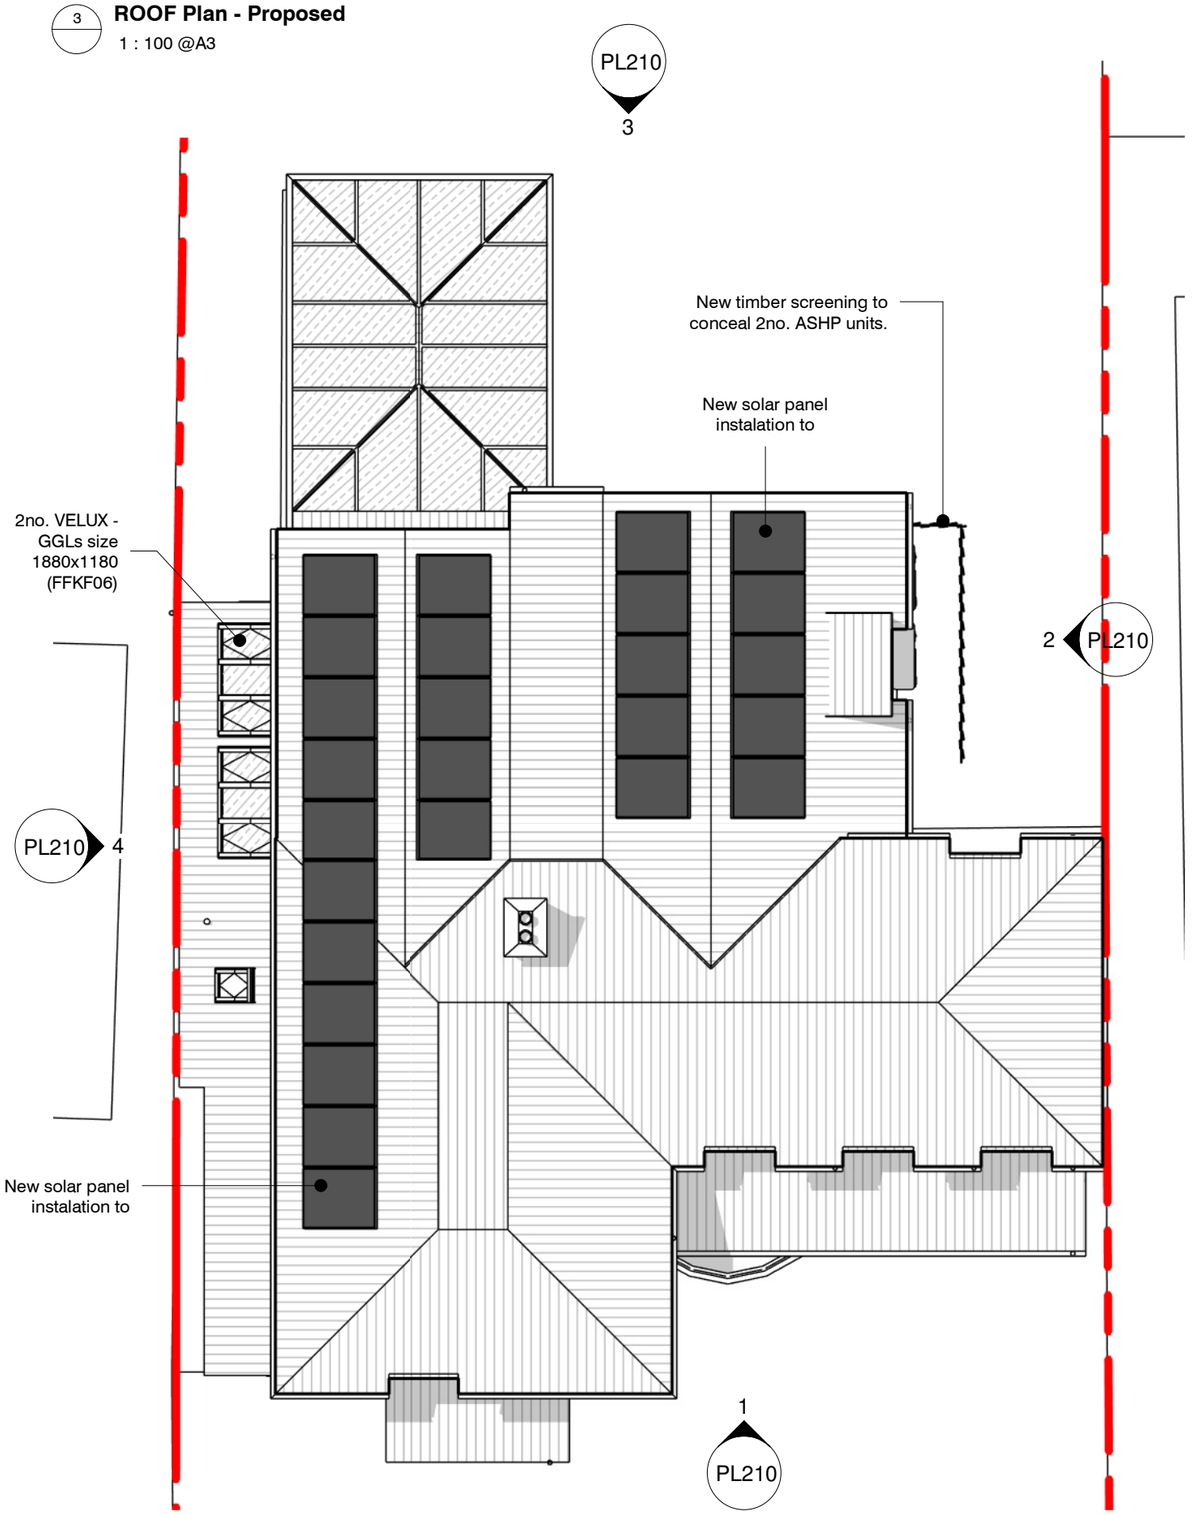

Client: Maria Hilling	Title: Proposed Plans	Project number: MH-2413	Drawing number: PL201
Address: 28 Wedon Way, Bygrave, SG7 5DX	Status: Planning	Scale: 1 : 100@A3	Drawn by: Author
Sheet Size - A3			Revision: A
			Date: 18/07/24

Revisions:

Rev	Description	Date
-	PLANNING ISSUE	19.08.24
A	PLANNING AMENDMENTS MADE	05.11.24

The copyright of this drawing is vested with the author and must not be copied or reproduced without consent. Figured dimensions only to be taken from this drawing. All contractors must verify the site and be responsible for checking all setting out dimensions and notifying the author of any discrepancies prior to any manufacture or construction work. Note this drawing will only be to scale at stated sheet size.

PicklePlanning
1 Sale Drive-
Baldock-SG7 6NS
07843238113
pickleplanning@gmail.com
www.pickleplanning.co.uk