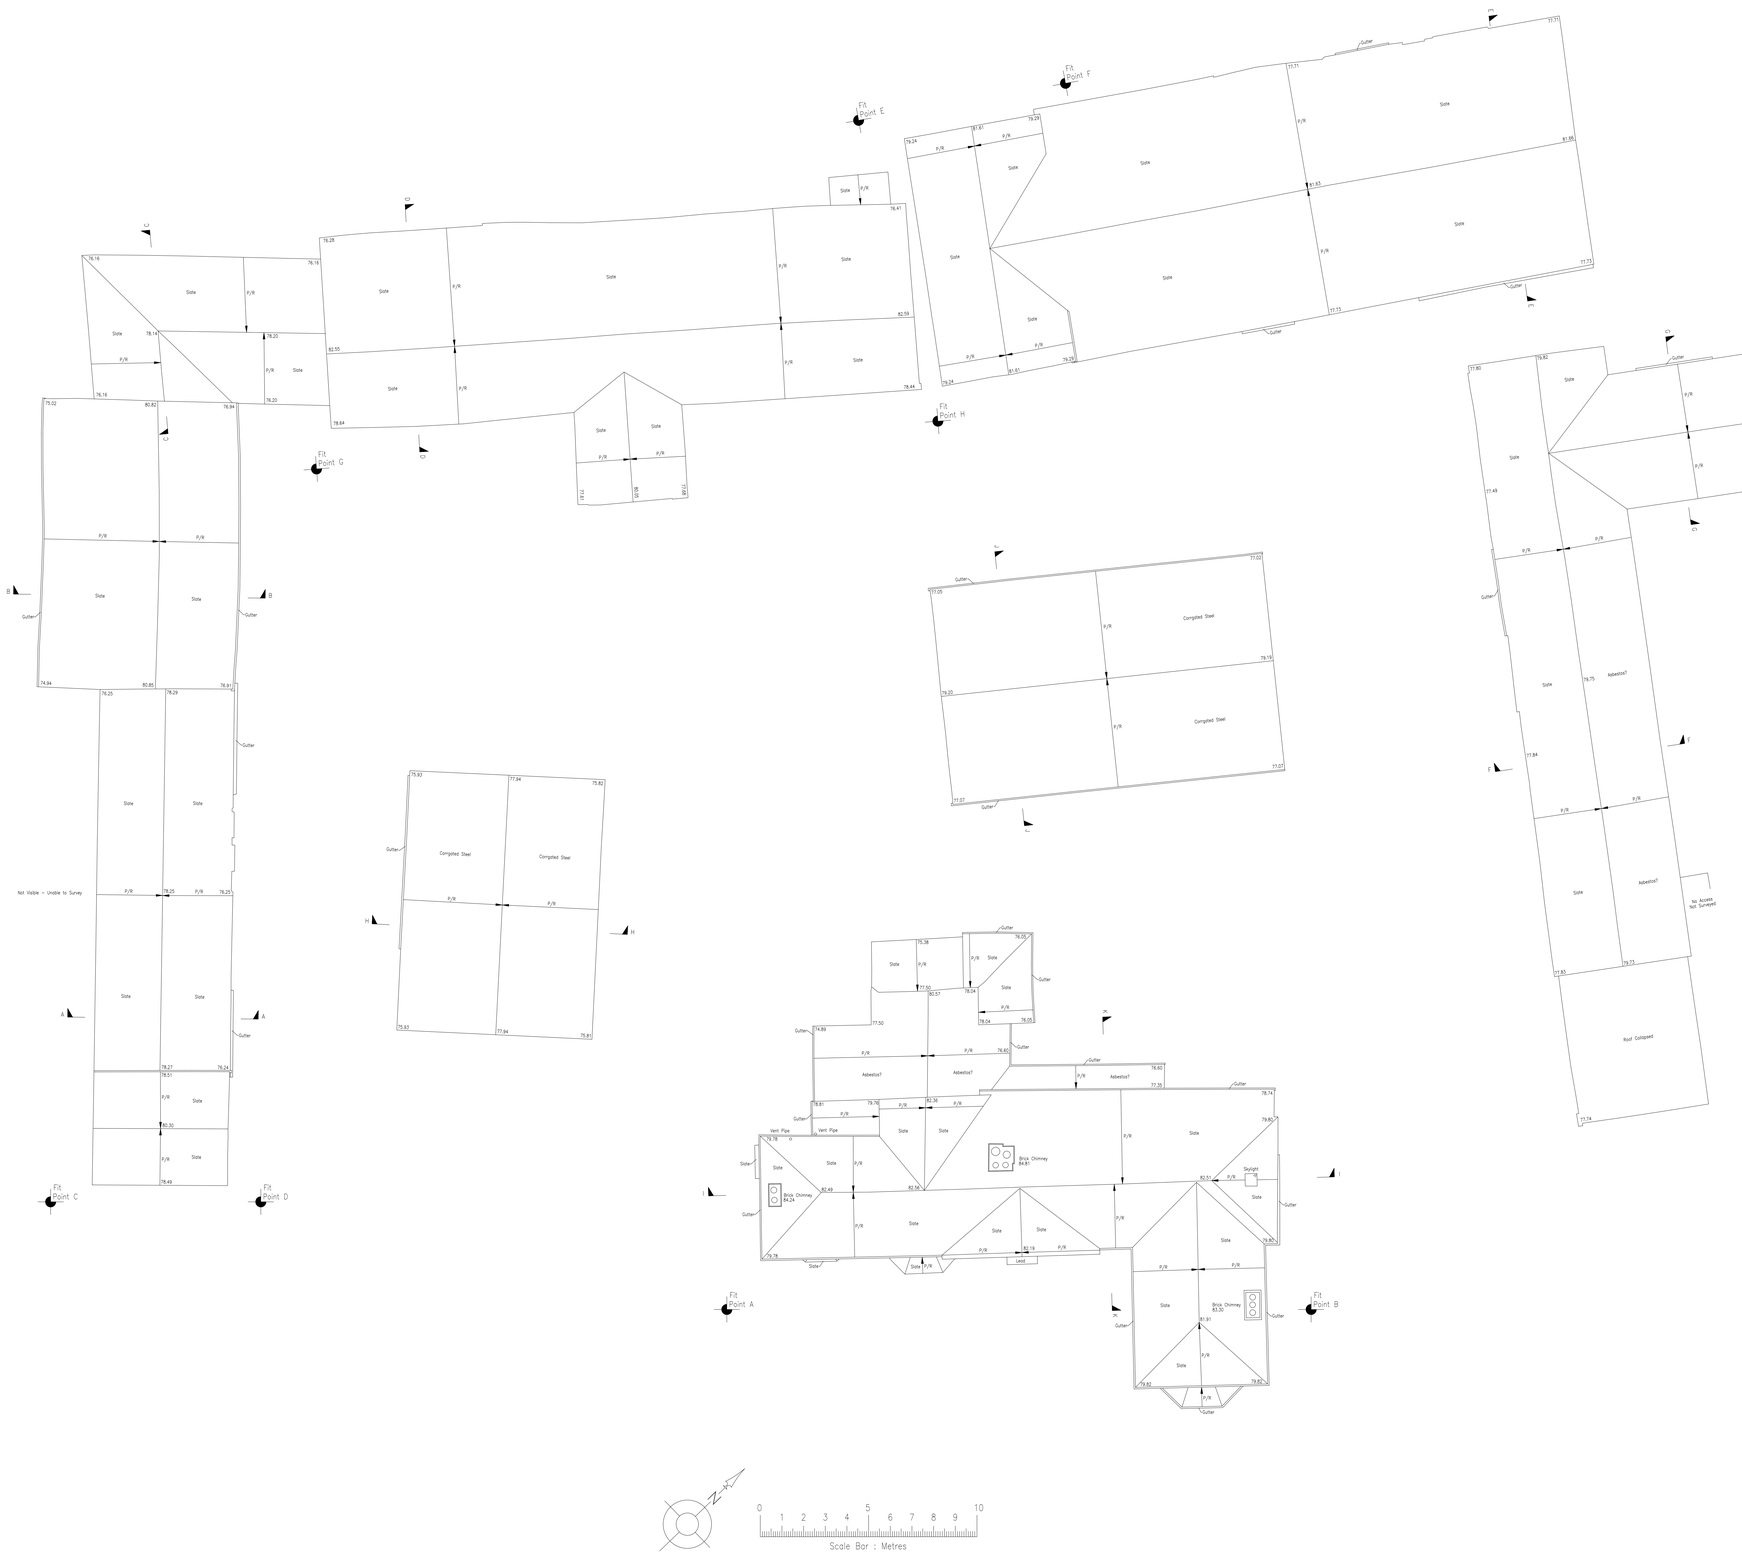


Legend:

Abbreviated Features:


AB	Air Brick	LI	Light	R	Radiator
B	Boarded	O/F	Overflow Pipe	Light	
C/B	Close Boarded	P	Post	Emergency Light	
C-H	Cill to Head	P/C	Pitched Ceiling	Strip Light	
C/L	Chain Link	Pipe	Wall Mounted Light		
CP	Concrete Post	P/S	Plastered Roof	Mains Point	
CPD	Cupboard	P/W	Post & Wire	Blank Plate	
CR	Crown Point Level	RD	Roller Door	Light Switch	
DH	Door Height	R/G	Rolling Gate	Pendant Switch	
DP	Down Pipe	R&P	Rodding Eye	Isolator Switch	
FE	Fire Ext	SD	Sliding Doors	Alarm Bell	
F-C	Floor to Cill	SCL	Suspended Ceiling Level	Fire Alarm Push	
FL	Floor Level	SP	Spring Point Level	Smoke Detector	
H	Hedge Line	S/P	Stand Pipe	Alarm Panel	
MH	Manhole	SW	Surface Water	Thermostat	
G	Gully	US	Underside	Modem	
IC	Inspection Chamber	U/L	Unable To Lift	Fuse Box	
IL	Invert Level	VP	Vent Pipe	Electric Box	
I/R	Iron Railings	Vt	Vent	Heater	
				Water Stop Tap	
				Overhead Features	

Symbols:

Plan Coordinate Control:-
N/A

Level Datum:-
All Levels relate to OSGB36 using GPS

Key:

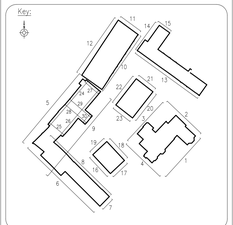

Notes:

REV	NOTE	DATE	SIGNED
REV E	Internal Elevations added.	15/05/25	KMG
REV D	Elevations 6, 7, & 15 amened where possible.	26/03/25	SJH
REV C	Obstructed/inaccessible areas added.	10/10/24	SJH
REV B	Section K-K added.	14/8/24	SJH
REV A	Section I-I and internal areas added.	13/6/24	SJH

GLOBAL SURVEYS

3 Brookfield, Duncan Close,
Moulton Park, Northampton, NN3 6WL
Tel: 01604 491543
Email: info@globalsurveys.co.uk

Site:	Highover Farm Hitchin SG4 0RQ
Client:	Gill Hudson Homes Barford Ltd
Survey Title:	Measured Building Survey Roof Plans

Date	May 2024	Scale	1/100 @ A0
Dwg No.	21939_MBS	Surveyor	KMG
Sheet	2 of 5	Checked	SJH