


THISTLE STEEL

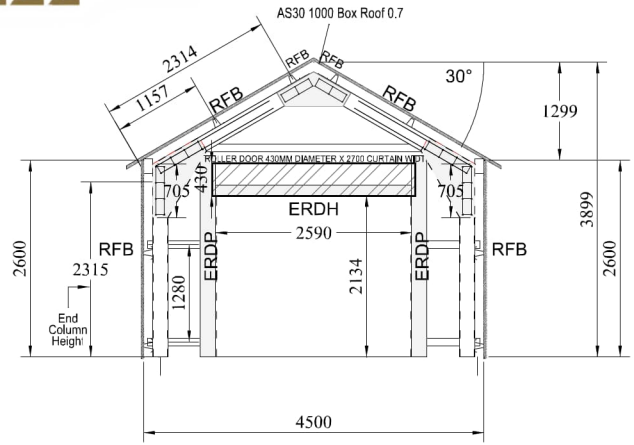


FRONT ELEVATION FRAME

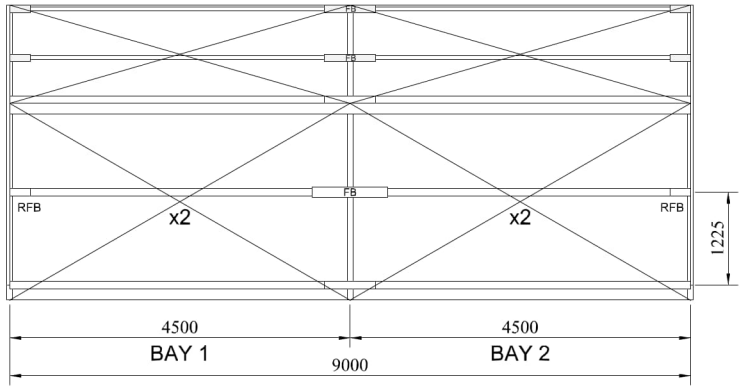

LEFT ELEVATION FRAME - VIEWED FROM INSIDE

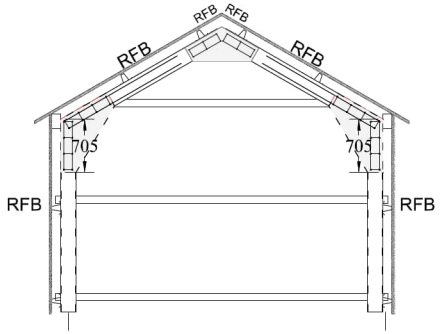

BACK ELEVATION FRAME

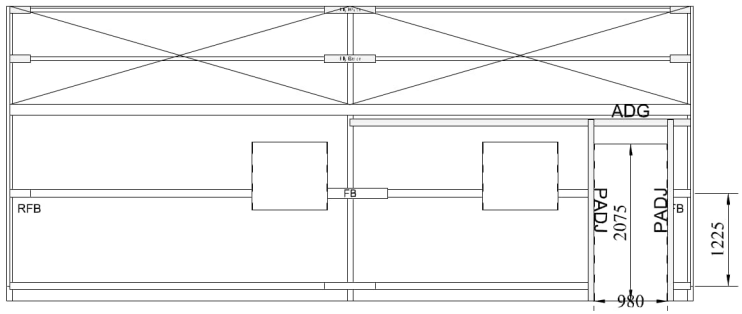

BAY 1 BAY 2

RIGHT ELEVATION FRAME

SCALE BAR: (1:100)

SUPPLIED BY : THISTLE STEEL LTD ADDRESS : 10 GARNOCKSIDE, GLENGARNOCK, BEITH KA14 3AB EMAIL : ADMIN@THISTLESTEEL.CO.UK PHONE : 01505 506167	CLIENT: GRAHAM CROSS ADDRESS: .,SG7 6HB EMAIL: . PHONE: . - 07593166950		DRAWING TITLE: ELEVATION ALL FRAME DRAWING NUMBER: SWES-0101 SHEET NUMBER: 06 DRAWING REVISION NUMBER: 00 SCALE: 1:100