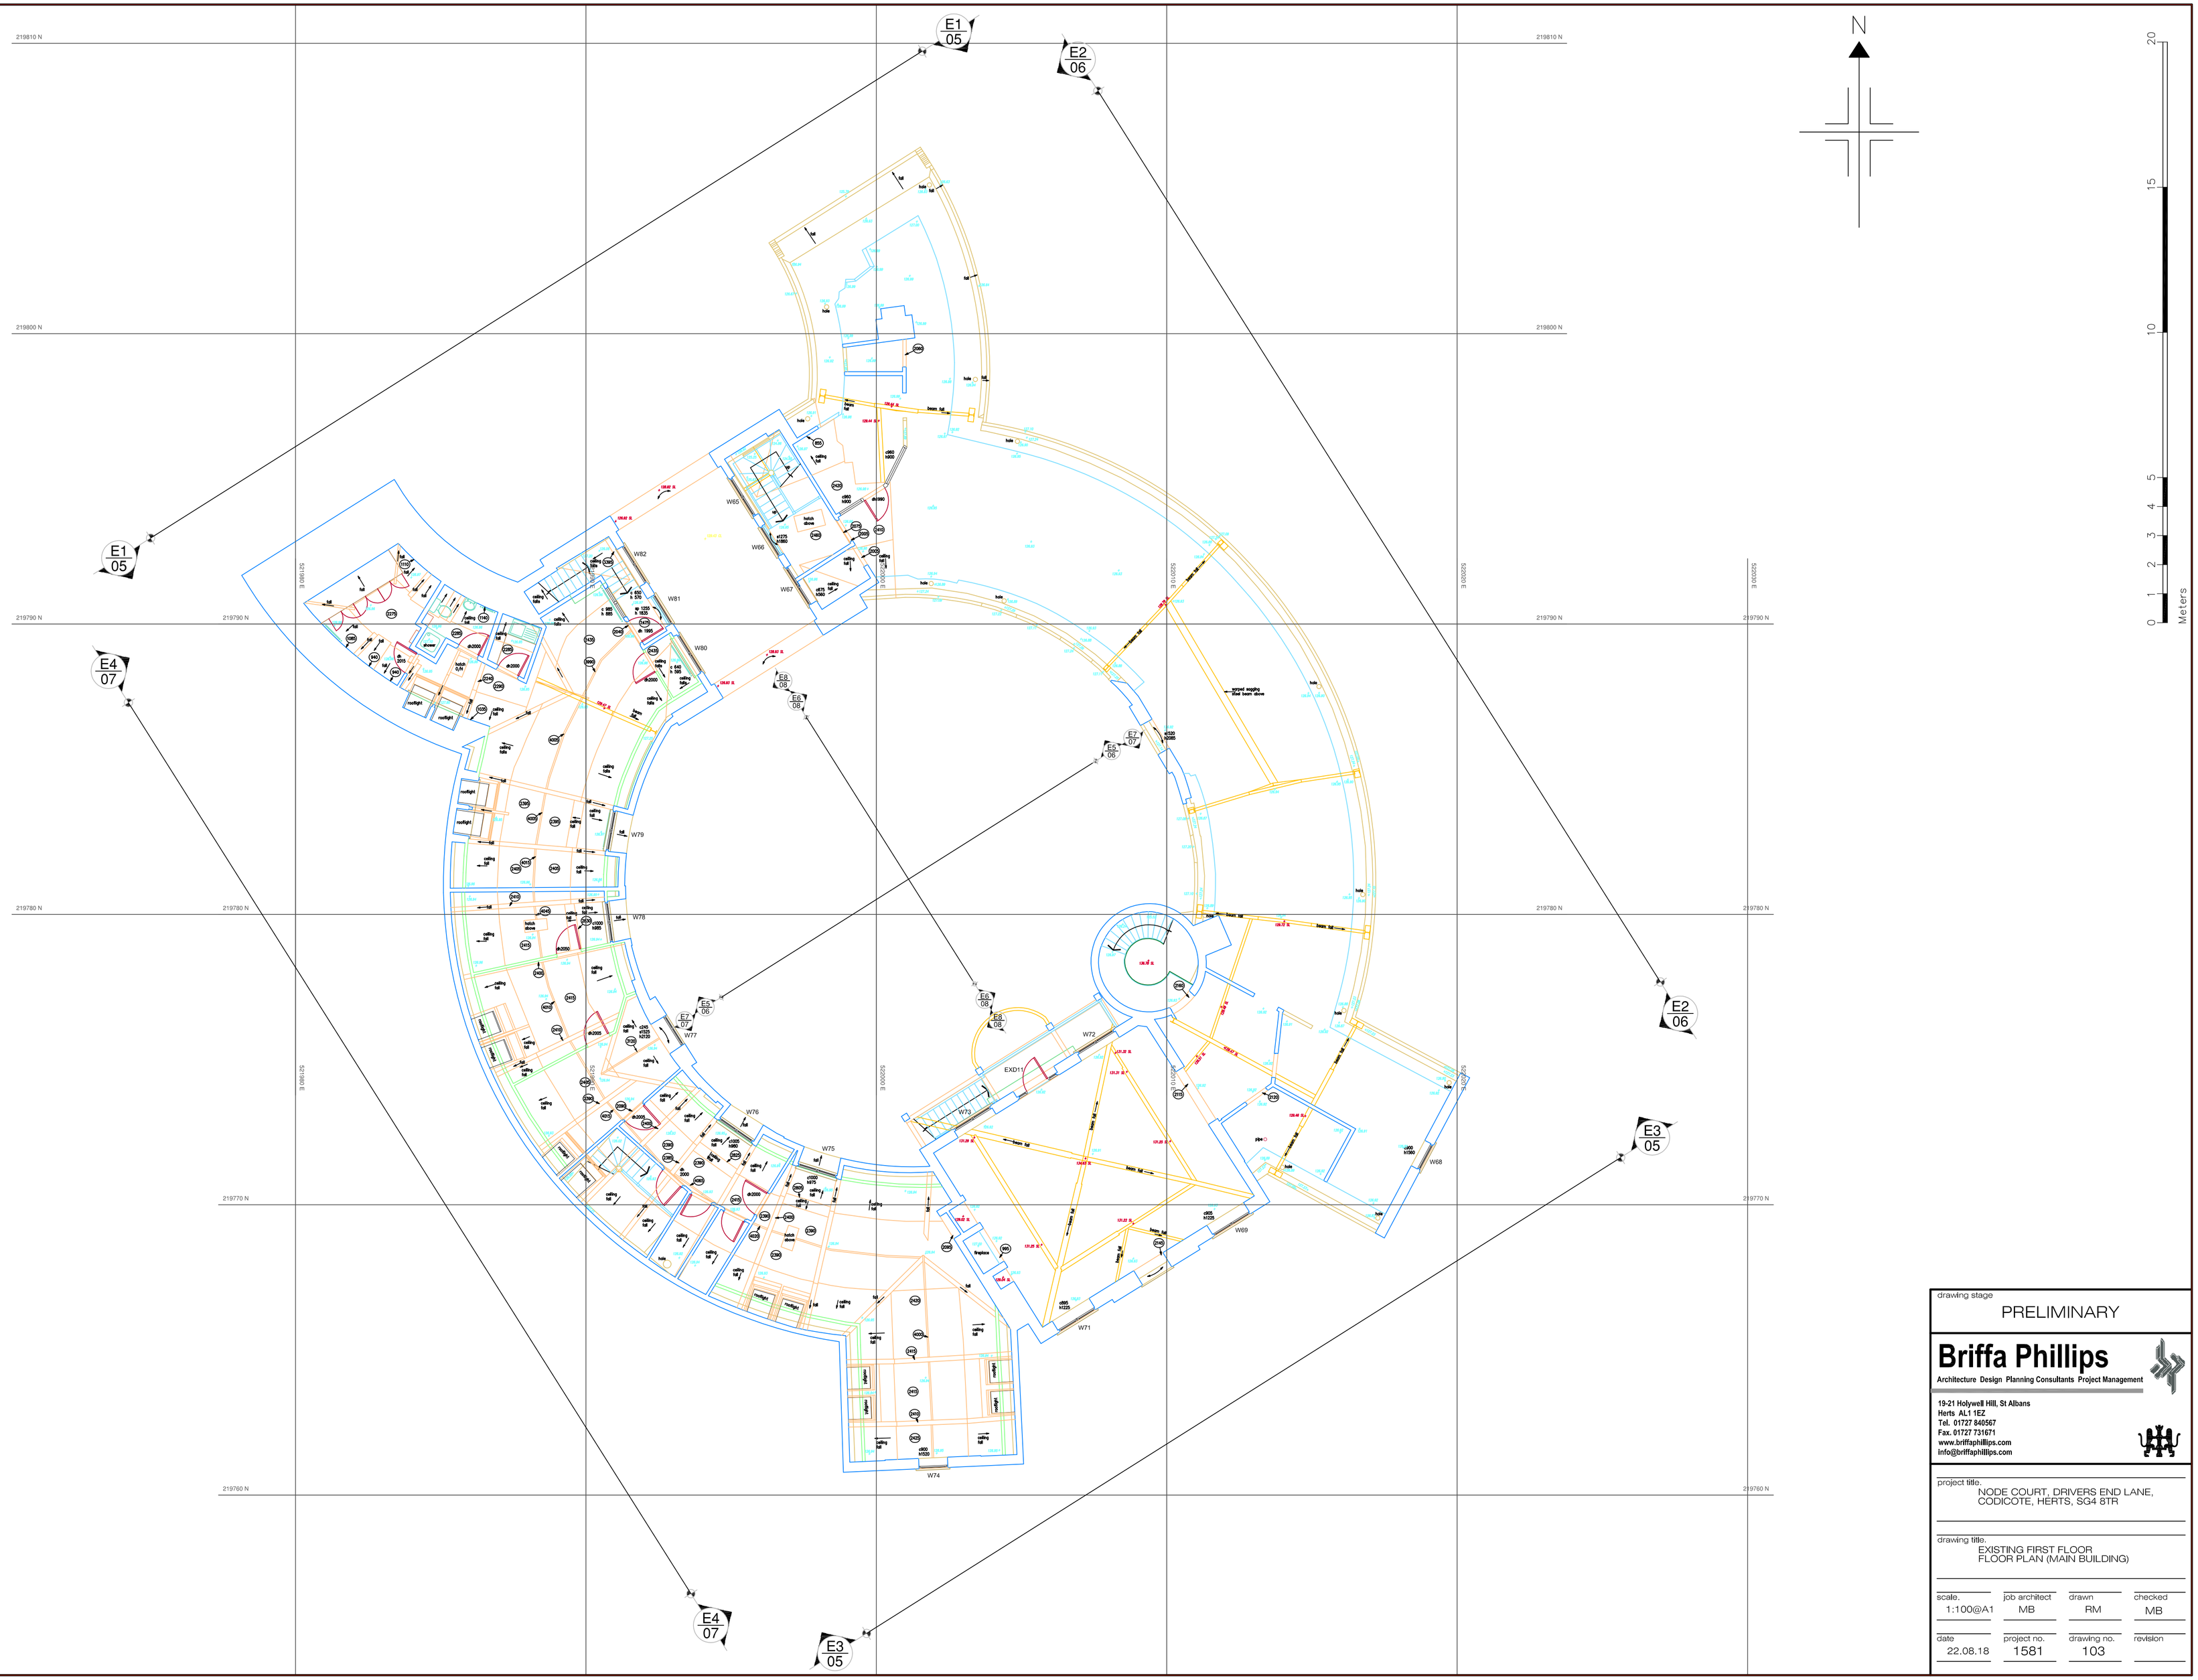


drawing stage

PRELIMINARY

Briffa Phillips

Architecture Design Planning Consultants Project Management

19-21 Holywell Hill, St Albans
Herts AL1 1EZ
Tel. 01727 840567
Fax. 01727 731671
www.briffaphillips.com
info@briffaphillips.com

project title.
NODE COURT, DRIVERS END LANE,
CODICOTE, HERTS, SG4 8TR

drawing title.
EXISTING FIRST FLOOR
FLOOR PLAN (MAIN BUILDING)

scale.	job architect	drawn	checked
1:100@A1	MB	RM	MB

date	project no.	drawing no.	revision
22.08.18	1581	103	