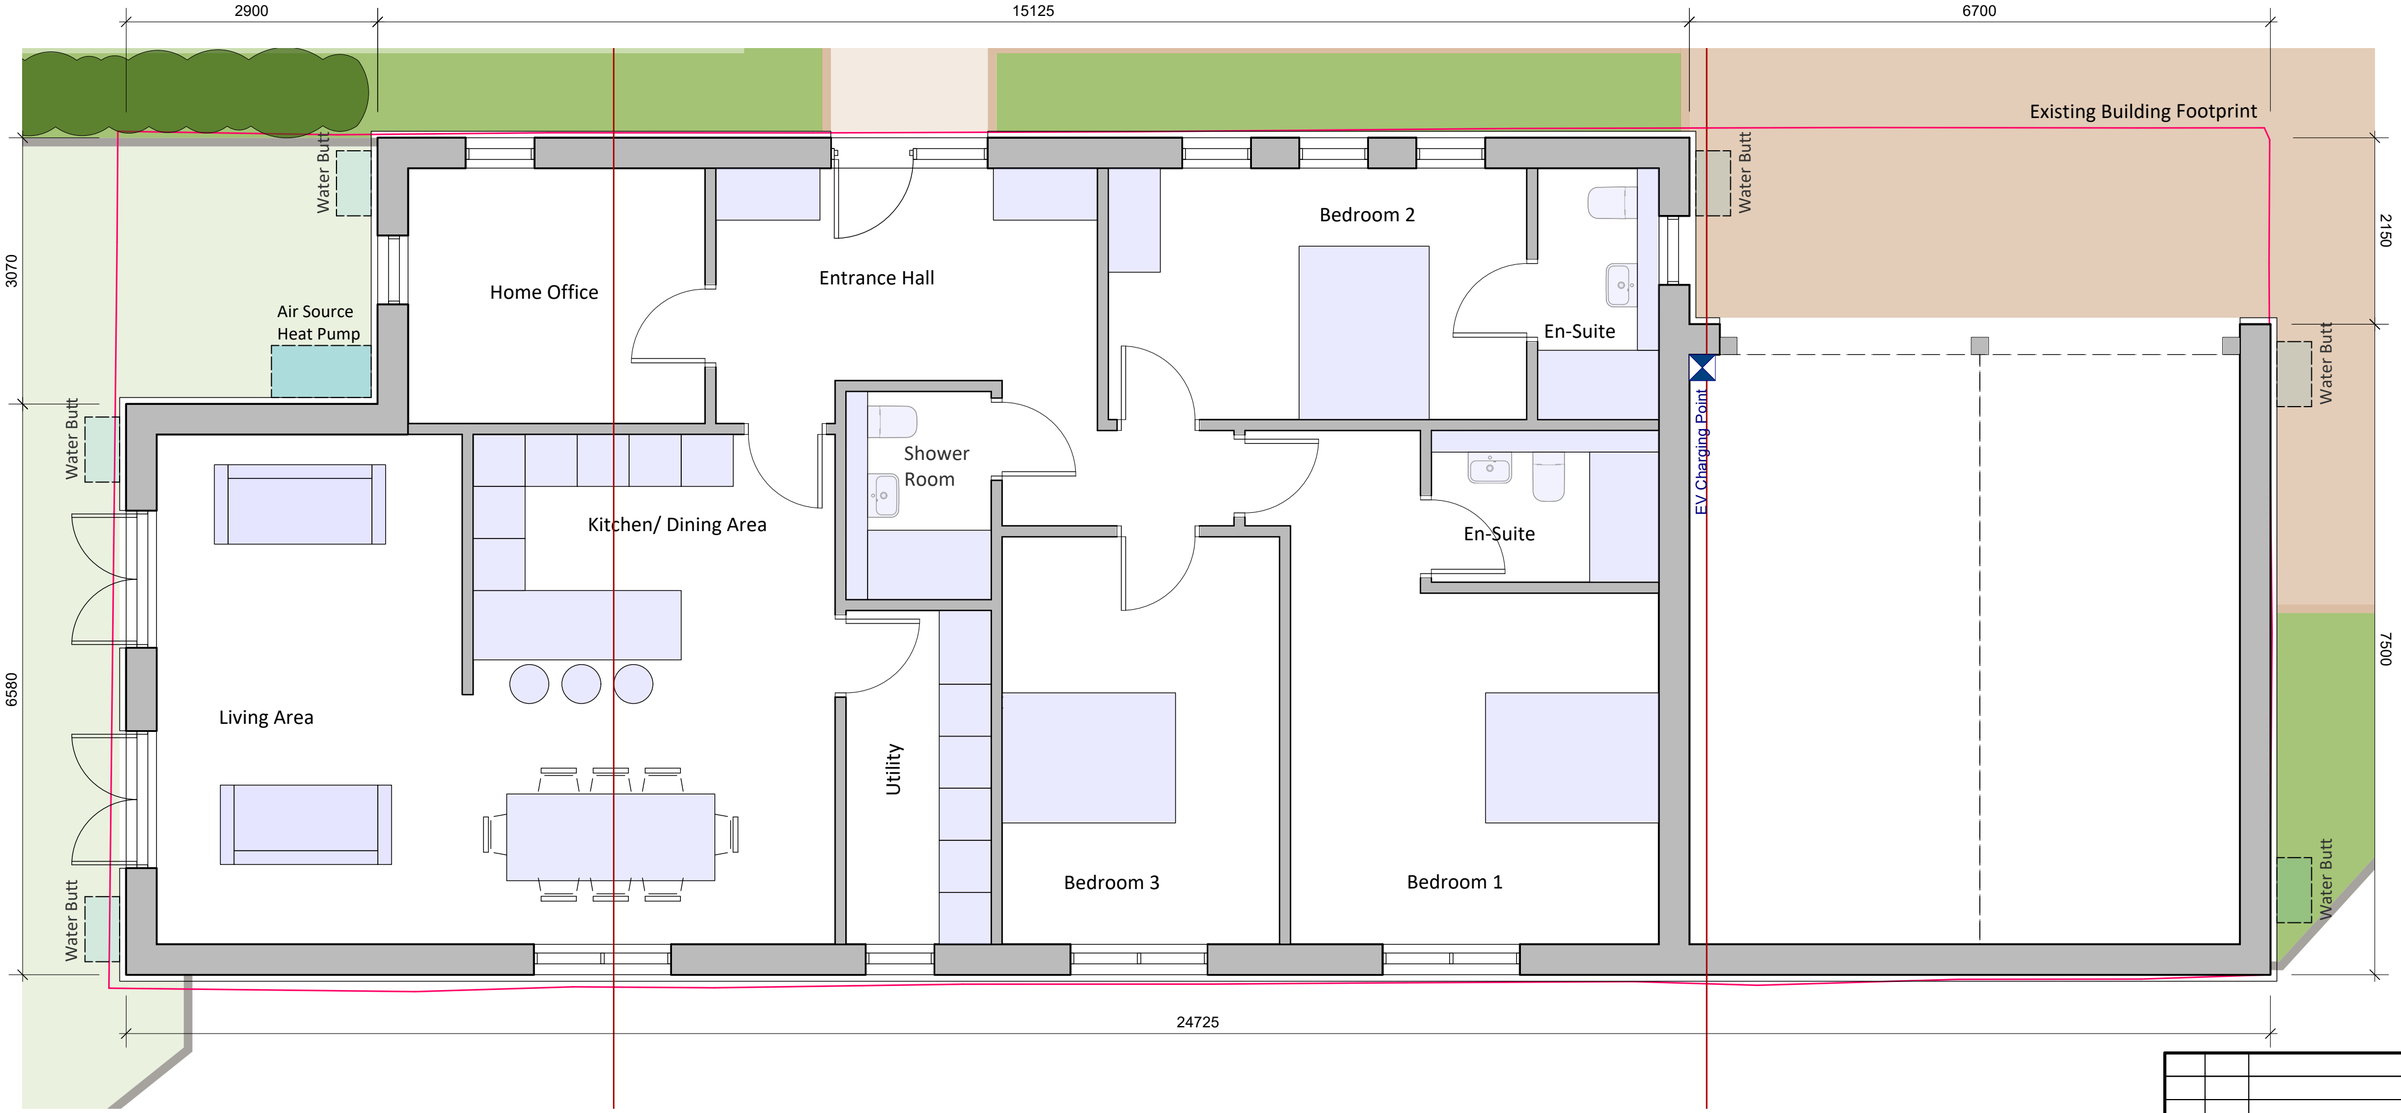


Ground Floor Plan

0 1 2 3 4 5

1:50 Scale Bar Metres

N

REVISION	DATE	AMENDMENT

ANY ORDNANCE SURVEY DATA USED IS BASED UPON THE ORDNANCE SURVEY MAP WITH THE SANCTION OF THE CONTROLLER OF H.M. STATIONERY OFFICE. CROWN COPYRIGHT RESERVED. ORDNANCE SURVEY LICENCE NUMBER LIG0151.

NO RESPONSIBILITY CAN BE TAKEN FOR ANY RELIANCE BASED ON THE INFORMATION CONTAINED HEREIN.

SWORDERS
Agricultural Commercial Residential

SURVEYORS | PLANNERS | ARCHITECTS
HERTFORDSHIRE | NORFOLK | WARWICKSHIRE | SOMERSET
Phone (01279) 771188 | E-mail post@sworders.com

SCHEME:

GLEBE HOUSE, HINXWORTH
BALDOCK.SG7 5HB

TITLE:

PLOT 1
GROUND FLOOR PLAN

SCALE	PAPER SIZE:	DRAWN BY	CHECKED BY
1:50	A2L		

CLIENT NO. SMY3507

DRAWING No. 224420-3-PL-01-100

© Copyright 2022, Sworders. All rights reserved. The contents of this drawing remain the sole property of Sworders and must not be copied or reproduced without prior permission.