


PROPOSED ROOF PLAN 1:100

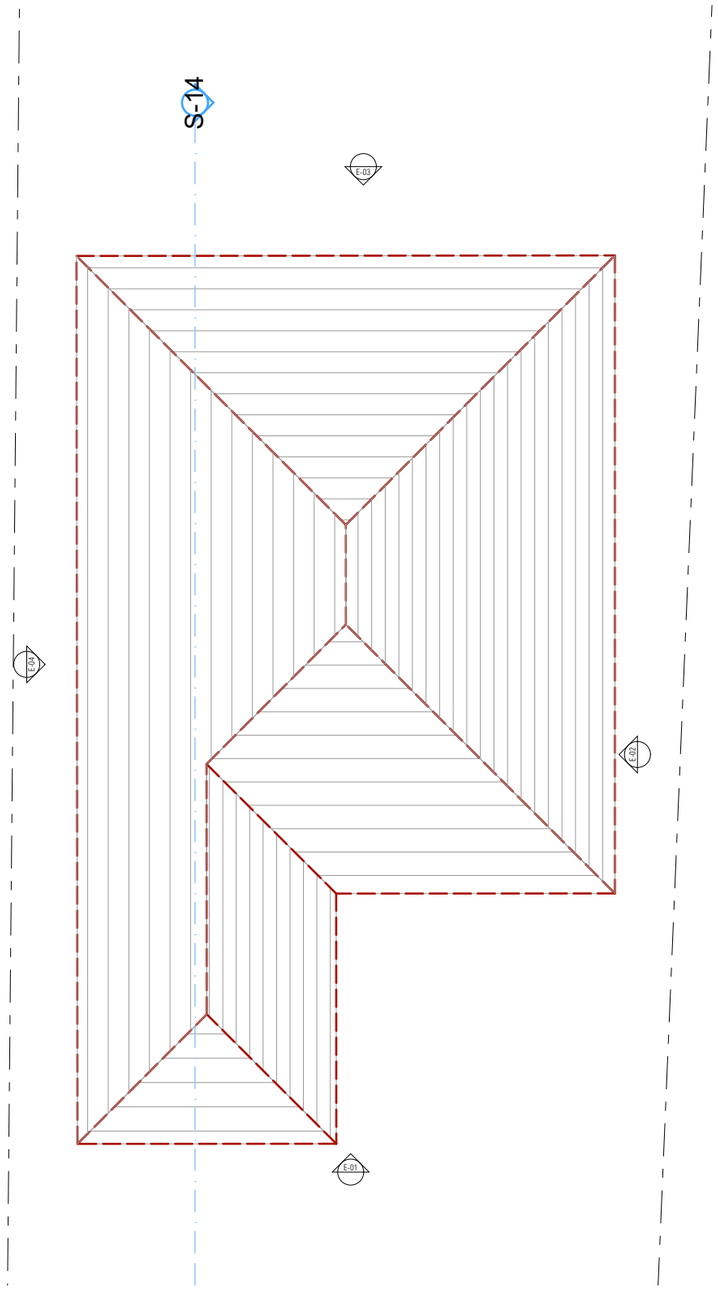

EXISTING SITE LOCATION PLAN SCALE 1: 1250

RevID	Issue ID	Issue Name	Issue Date	Issuer-Intls	Status	Approved by

Purpose of Issue	status		Scales @ A3	Project No.	Originator	Project	Client	Layout Title
		Drawn By Date Checked By Date Approved By Date	**1:1250, 1:100**	24072	S.A Design Consultancy Suite 7 C, Britannia Estate leagrave Road Luton	10 St Katerines Close, Ickleford SG5 3XS	FOREVER FAIRFIELD LTD	PROPOSED ROOF PLAN

Drawing Number

project	originator	zone	level	type	role	number	rev
UKI-GTS					**A**	24072-**07**	