


L-02 PROPOSED FRONT ELEVATION
01 SCALE ———1/100

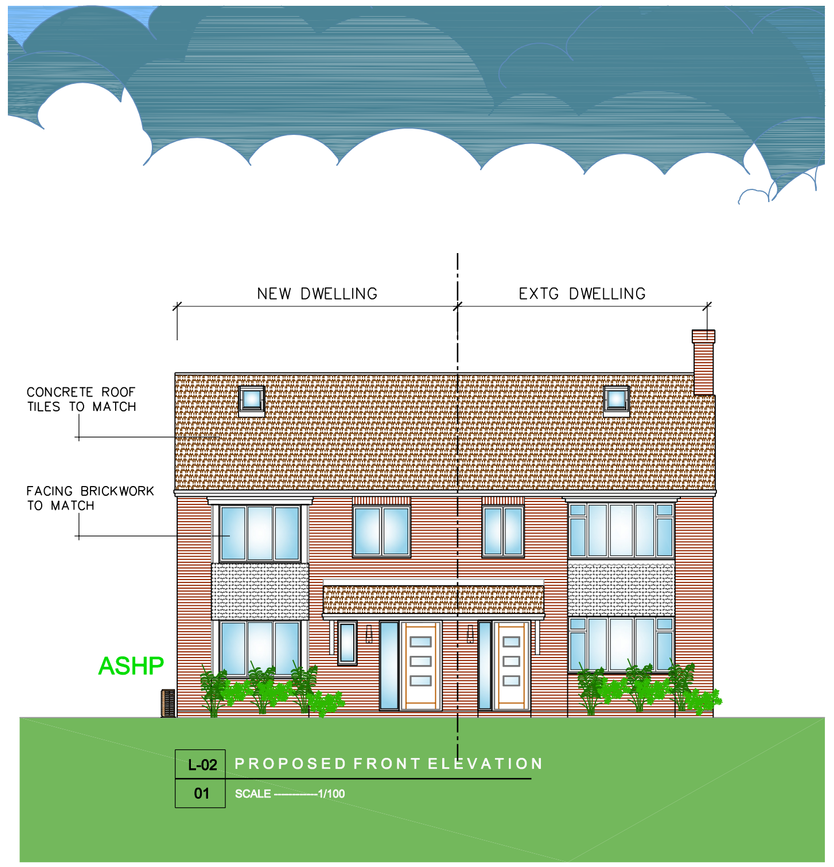


L-02 PROPOSED SIDE ELEVATION
02 SCALE ———1/100




L-02 PROPOSED REAR ELEVATION
03 SCALE ———1/100

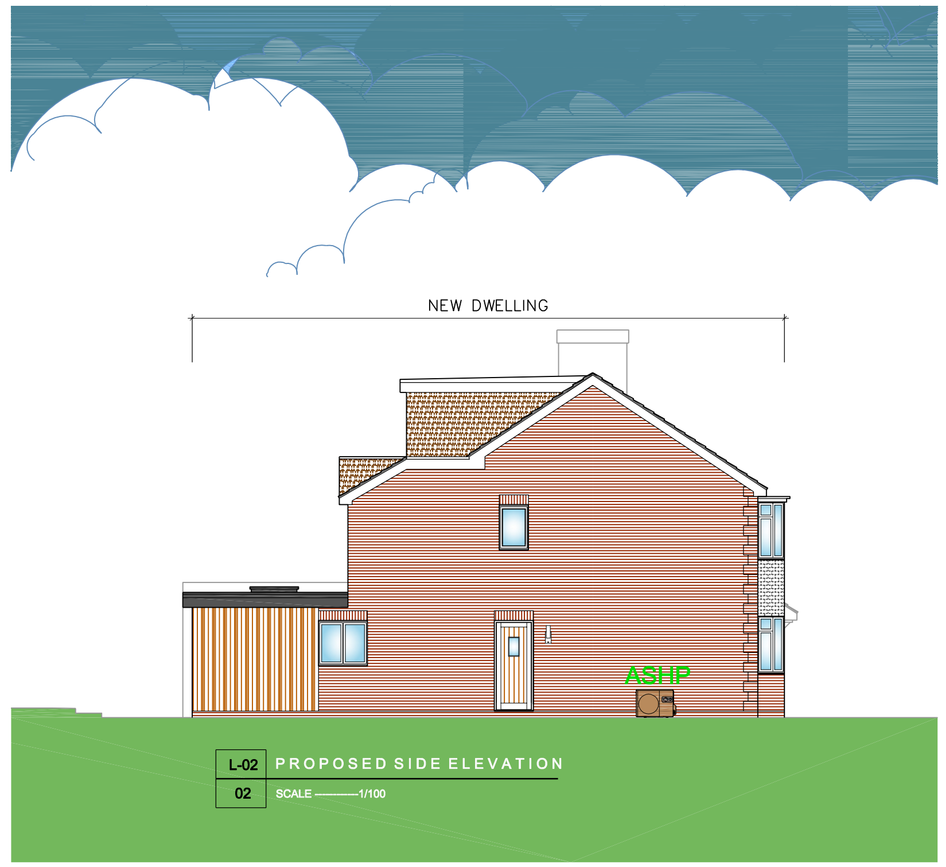


PROPOSED CROSS SECTION
OPTION A
Scale 1:100

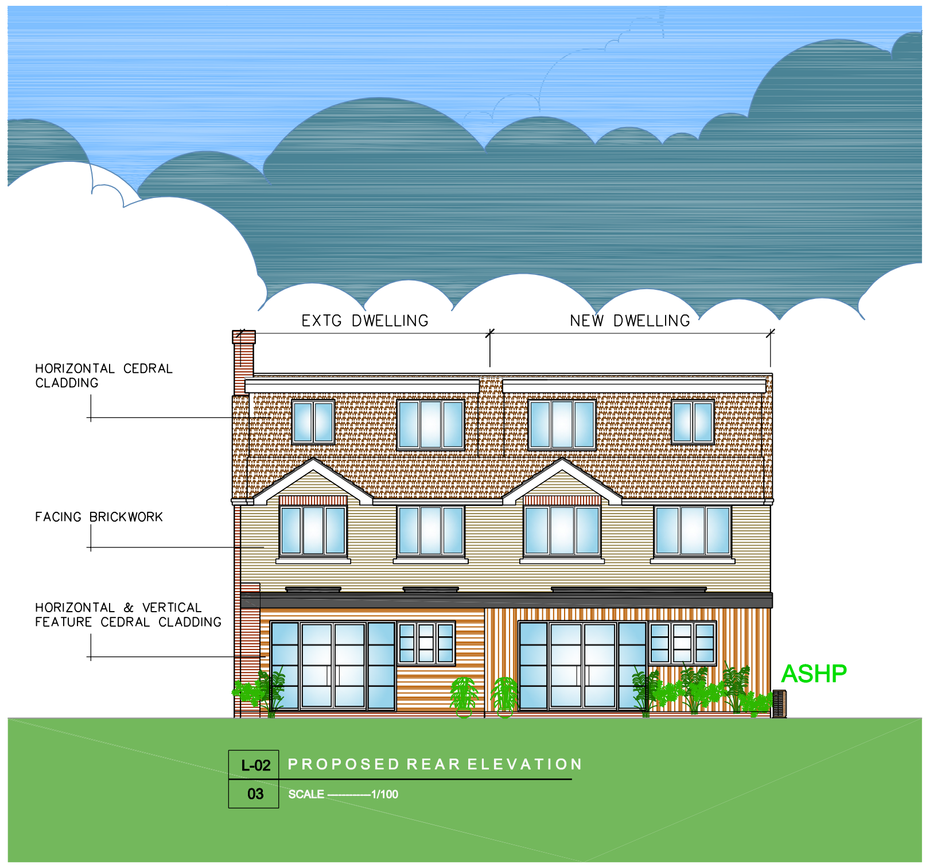


L-02 PROPOSED SIDE ELEVATION
04 SCALE ———1/100

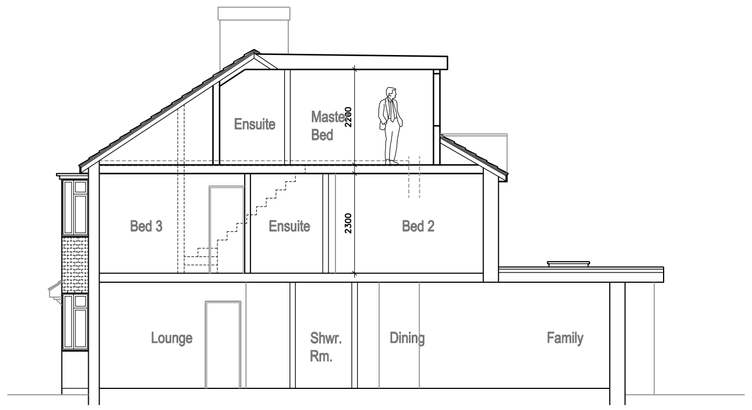


PROPOSED GROUND FLOOR
GENERAL ARRANGEMENT PLAN

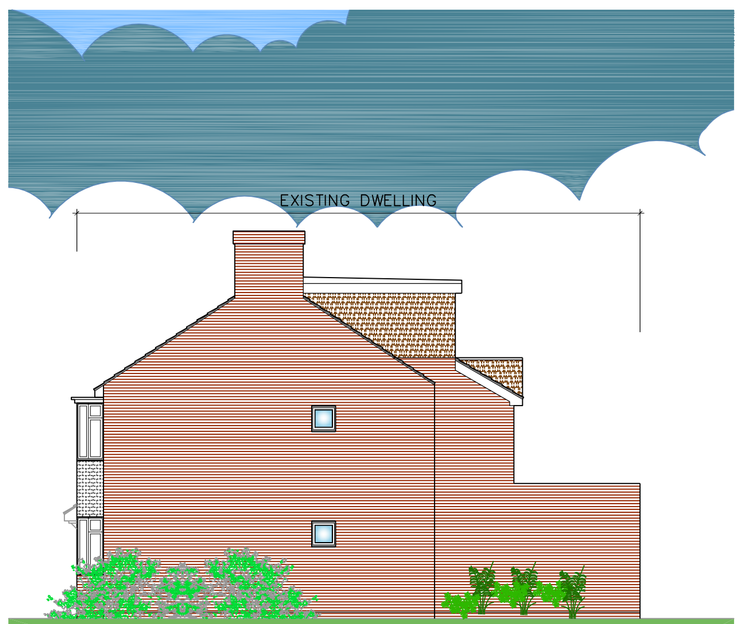


PROPOSED FIRST FLOOR
GENERAL ARRANGEMENT PLAN

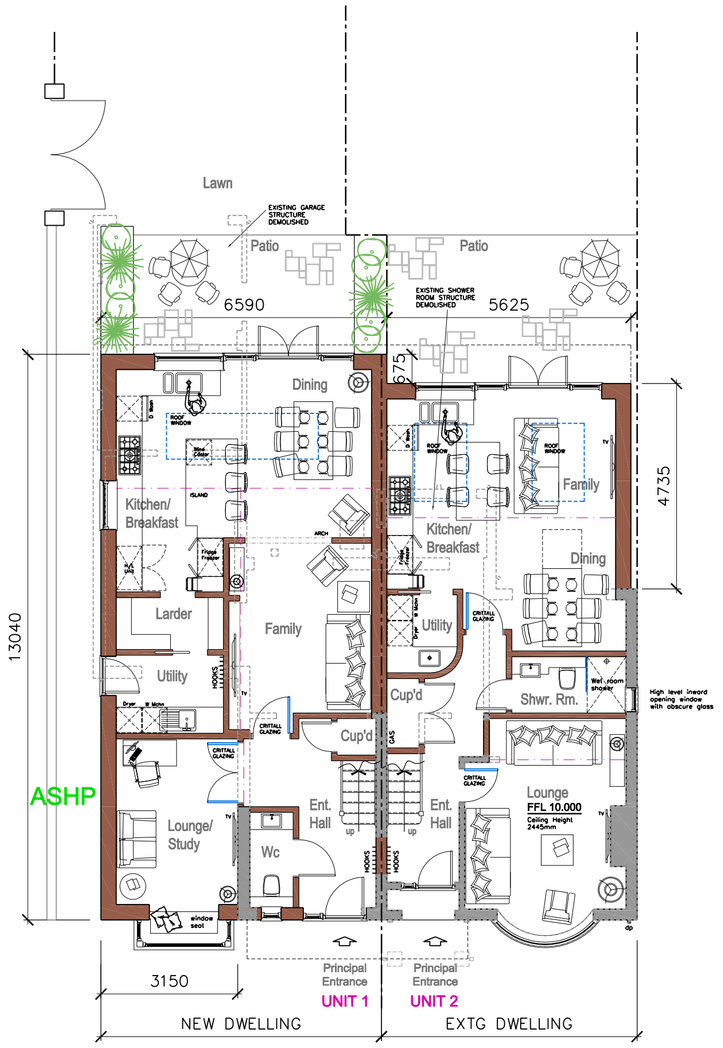


PROPOSED SECOND FLOOR
GENERAL ARRANGEMENT PLAN

THIS DRAWING & ANY DESIGN THEREON IS THE COPYRIGHT OF INIGO ARCHITECTURE LTD AND MUST NOT BE REPRODUCED WITHOUT THEIR WRITTEN CONSENT.

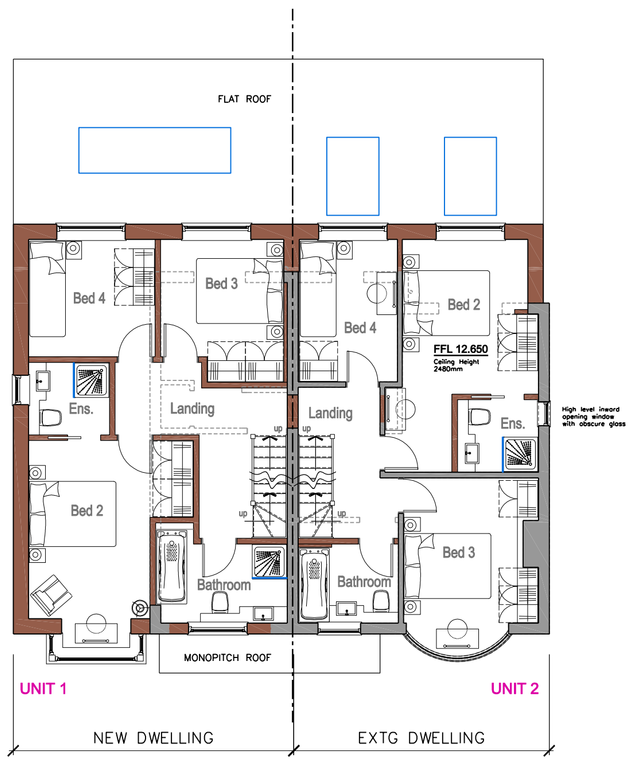ALL DIMENSIONS AND LEVELS ARE SUBJECT TO A THOROUGH AND ACCURATE ON SITE CHECK BY THE CONTRACTOR PRIOR TO THE COMMENCEMENT OF ANY WORKS.

ALL SIZES OF STRUCTURAL COMPONENTS ARE TO BE VERIFIED BY A STRUCTURAL ENGINEER.

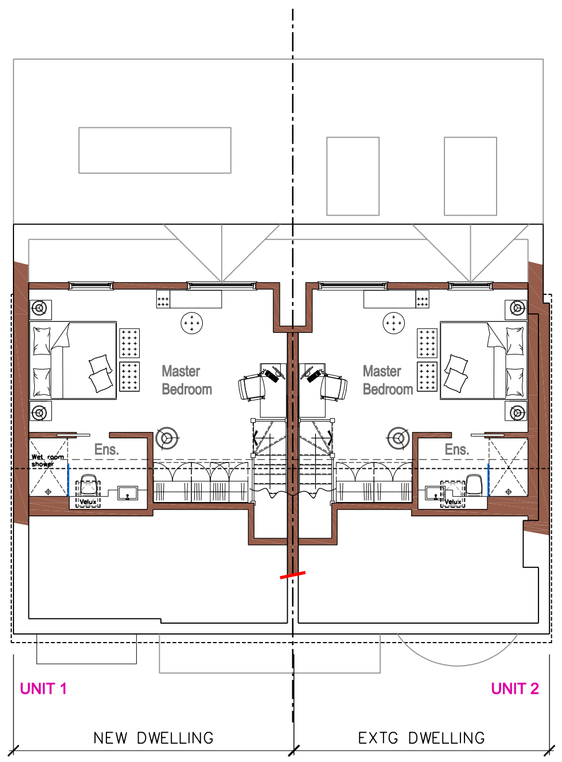ELECTRICAL INSTALLATION OR MODIFICATIONS, MATERIALS AND WORKMANSHIP SHALL COMPLY WITH THE LATEST EDITIONS OF THE RELEVANT BRITISH STANDARDS AND C OF P'S AND ARE TO BE IN ACCORDANCE WITH GOOD BUILDING PRACTICE AND SUITABLE FOR PURPOSES OF THE WORKS. IN ADDITION THEY MUST COMPLY WITH THE 17TH EDITION OF THE IEE REGULATIONS INCLUDING AMENDMENTS 1 & 2, THE LOCAL ELECTRICITY SUPPLY AUTHORITY, BRITISH TELECOM, THE BUILDING REGULATIONS LATEST AMENDMENTS.

PLEASE NOTE ELECTRICAL CONTRACTORS MUST BE MEMBERS OF THE NATIONAL INSPECTION COUNCIL FOR ELECTRICAL INSTALLATION & CONTRACTING (NICIEC) & THE ELECTRICAL CONTRACTORS ASSOCIATION.

MECHANICAL INSTALLATION OR MODIFICATION, INCLUDING HEATING & HOT AND COLD WATER AND VENTILATION SERVICES TO BE IN ACCORDANCE WITH THE LATEST EDITION OF THE CIBSE GUIDE AS PRODUCED BY THE CHARTERED INSTITUTE OF BUILDING SERVICES ENGINEERS & TO CURRENT BS SPECIFICATION, I ADDITION THEY MUST COMPLY WITH THE LOCAL WATER COMPANY BYELAWS, THE CIBSE GUIDE AND C OF PS, THE LATEST EDITION OF THE BUILDING REGULATION APPROVED DOCUMENTS AND ALL NATIONAL AND LOCAL REGULATIONS.

ALL WORKS ARE TO COMPLY WITH THE LATEST REVISION OF THE BRITISH STANDARDS.

THE CLIENT OR APPOINTING AGENT SHOULD ADVISE OF ANY KNOWN BURRIED SERVICES AND DRAINAGE LOCATION OR RESTRICTIVE COVENANTS.

THIS DRAWING SHOULD BE READ IN CONJUNCTION WITH ALL PLAN DRAWINGS & DOCUMENTS RELATING TO THE WORKS. DO NOT SCALE FROM THIS DRAWING, EXCEPT FOR PLANNING PURPOSES.

## CDM Regulations 2007 : Designers' Notes on Significant Residual Risks

1.

These notes relate solely to information shown on this drawing. Only significant risks which are considered to be unusual, or unlikely to be obvious to a competent contractor or other designer will be highlighted. This information may be subject to revision as the design develops.

Refer also to Drawings

| VERIFICATION STATUS | Verified by | Date |
|---|---|---|
| INFO/DESIGN | | |
| PLANNING | | |
| BUILDING CONTROL | | |
| CONSTRUCTION | | |

| No | Revision | Date | Drn | Chkd |
|---|---|---|---|---|




**INIGO ARCHITECTURE LTD**

Drg. No. L-02 Rev D

Scale @ A1: 1/100

Date: September 2025

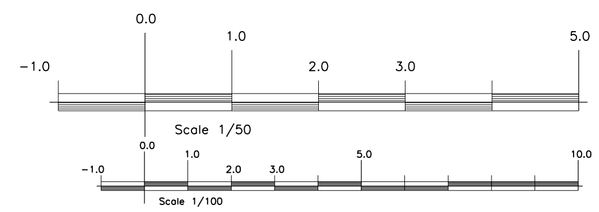Drawn by: Paul

Checked: PAH

File:

Client: Mr D'Angelo
Proposed Extensions Forming New Dwelling

Project Title: 66 Periwinkle Lane, Hitchin Hertfordshire SG5 1TY

Drawing Title: Proposed Ground, First & Second Floor General Arrangement Plans And Elevations. (Combined)

CIAT CHARTERED PRACTICE AND DEVELOPMENT CONSULTANTS
81 STATION ROAD LOWER STONDON BEDFORDSHIRE SG16 6JN
E mail: info@inigoarchitecture.co.uk
Tel: 01462 654805