
COPYRIGHT AND OWNERSHIP OF THIS DRAWING IS VESTED IN JAMES A. KEANEY ASSOCIATES WHOSE PRIOR WRITTEN CONSENT IS REQUIRED FOR ITS REPRODUCTION/PUBLICATION IN any FORM. ALL DIMENSIONS TO BE CHECKED ON SITE AND ANY DISCREPANCIES NOTIFIED TO JAMES A. KEANEY ASSOCIATES. DO NOT SCALE EXCEPT FOR THE PURPOSES OF PLANNING.

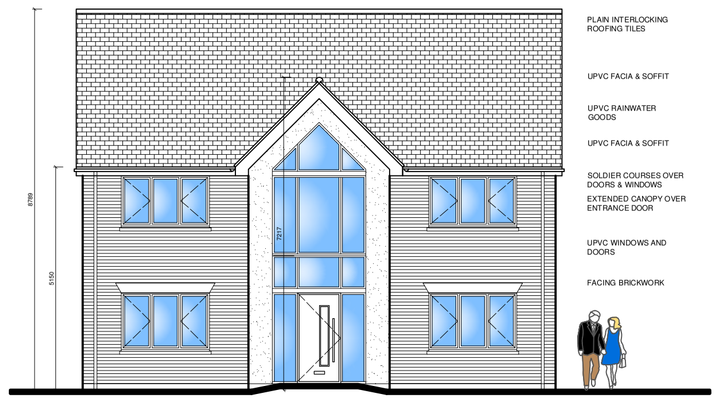

FRONT ELEVATION

0 1 2 3
SCALE - METRES



REAR ELEVATION

0 1 2 3
SCALE - METRES




SIDE ELEVATION

0 1 2 3
SCALE - METRES




SIDE ELEVATION

0 1 2 3
SCALE - METRES

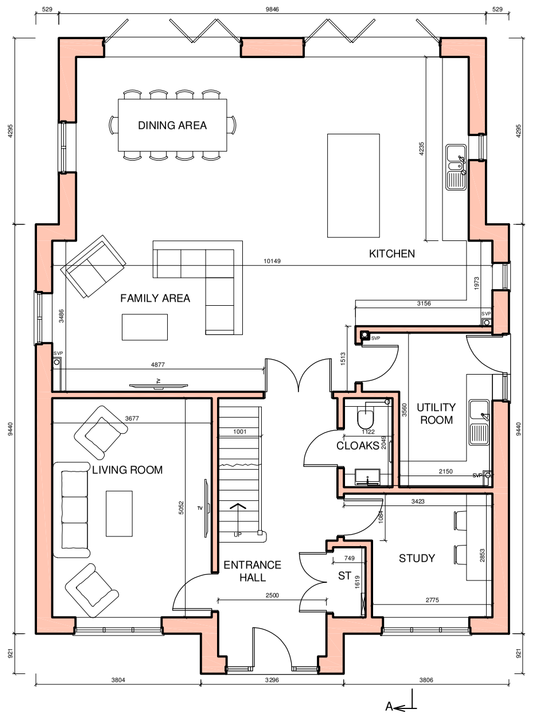


GROUND FLOOR - 128.72 m²
TOTAL FLOOR AREA - 289.33 m²

0 1 2 3
SCALE - METRES

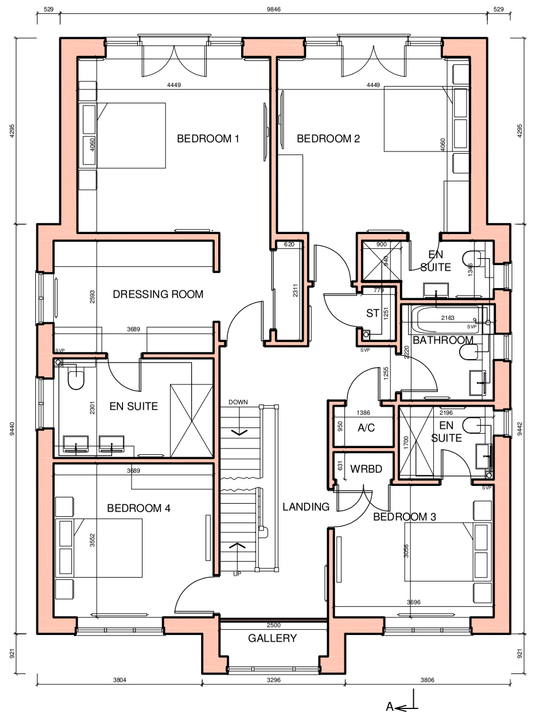


FIRST FLOOR - 126.55 m²

0 1 2 3
SCALE - METRES

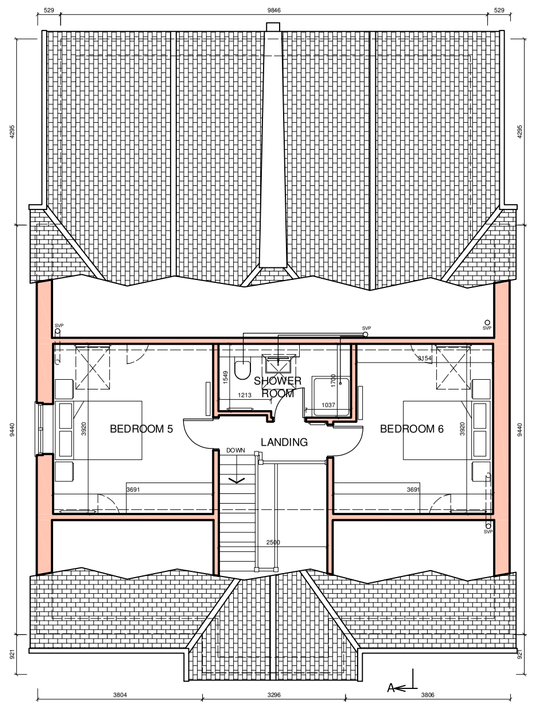


SECOND FLOOR - 34.06 m²

0 1 2 3
SCALE - METRES

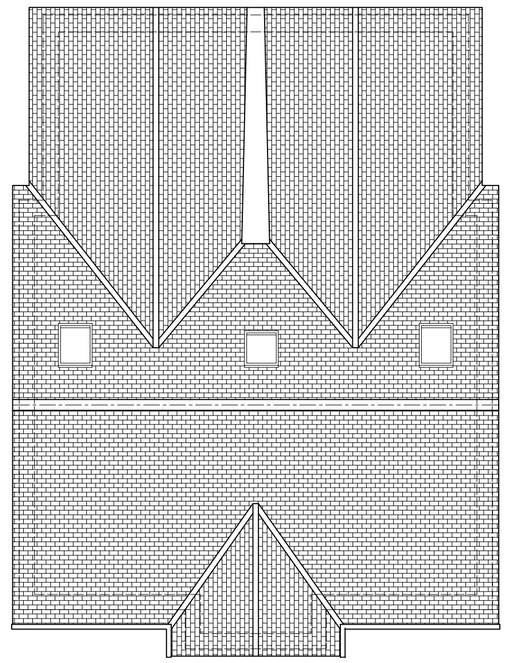

ROOF PLAN

0 1 2 3
SCALE - METRES

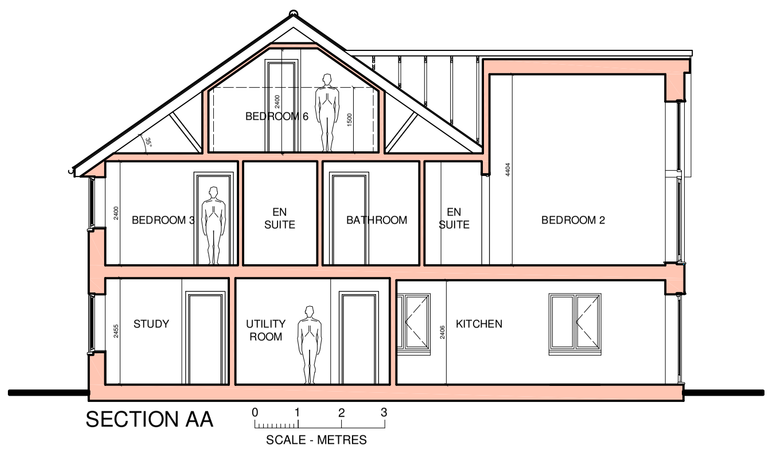

SECTION AA

0 1 2 3
SCALE - METRES

PLANNING APPLICATION

A. 25.08.26 SCALE BARS ADDED.

PROJECT: PROPOSED DEVELOPMENT.	SCALE: 1:100@A1.	James A. Keaney Associates Architecture • Architectural Technology • Project Management 49, Upper Mount Street, Dublin 2, Ireland, D02 FR83. 307, Sharpenhoe Road, Streatley, Bedfordshire, England, LU3 3PP. • Telephone: + 353 (0) .1.661 6537 • Irl Mobile: + 353 (0) .86.824 0952 • UK Mobile: + 44 (0) .7902. 068429 •Email: james@jaka-architecture.com • Web: www.jaka-architecture.com
LOCATION: PIRTON HALL, SHILLINGTON ROAD, PIRTON, HERTFORDSHIRE, SG5 3HB.	DRAWN: J.A.KEANEY.	
CLIENT: GILL-HUDSON HOMES LTD.	DATE: JULY 2026.	
TITLE: PROPOSED HOUSES.	PURPOSE: PLANNING.	DRAWING NUMBER: 2414.PL.06A