


COPYRIGHT AND OWNERSHIP OF THIS DRAWING IS VESTED IN JAMES A. KEANEY ASSOCIATES WHOSE PRIOR WRITTEN CONSENT IS REQUIRED FOR ITS REPRODUCTION/PUBLICATION IN ANY FORM. ALL DIMENSIONS TO BE CHECKED ON SITE AND ANY DISCREPANCIES NOTIFIED TO JAMES A. KEANEY ASSOCIATES. DO NOT SCALE EXCEPT FOR THE PURPOSES OF PLANNING.

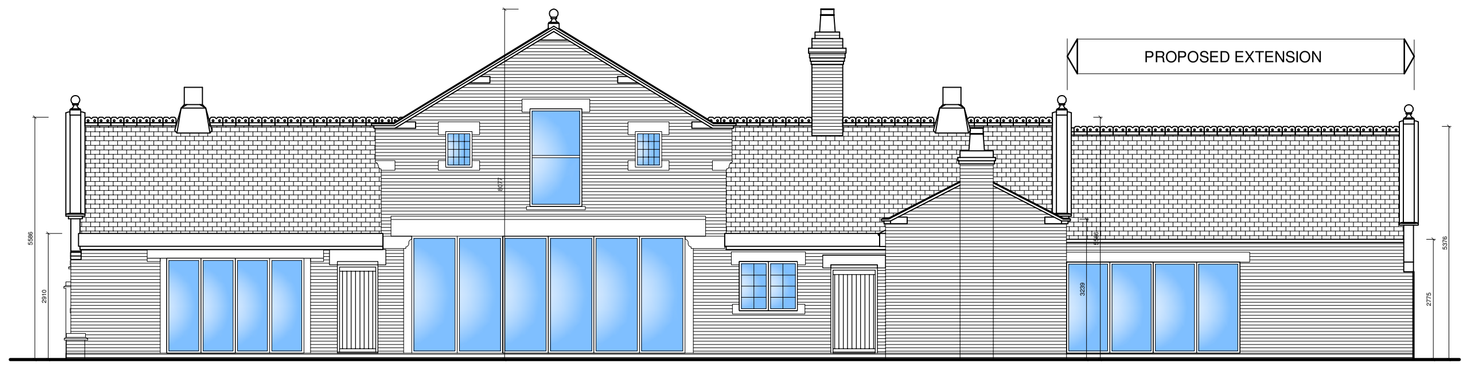


FRONT ELEVATION 0 1 2 3
SCALE - METRES

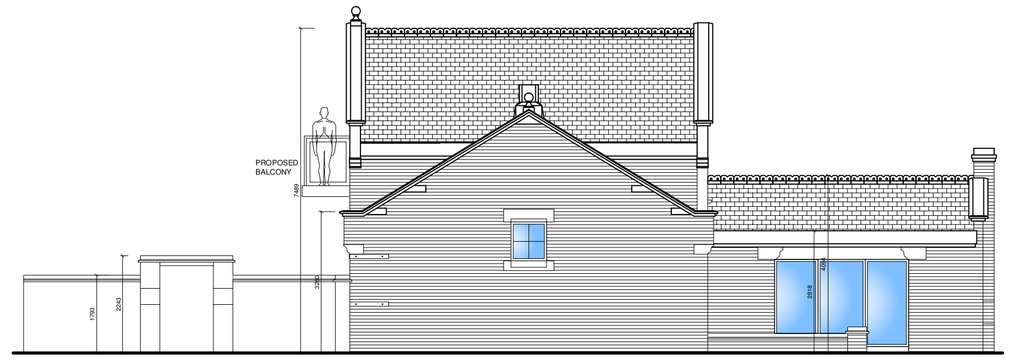


SIDE ELEVATION 0 1 2 3
SCALE - METRES

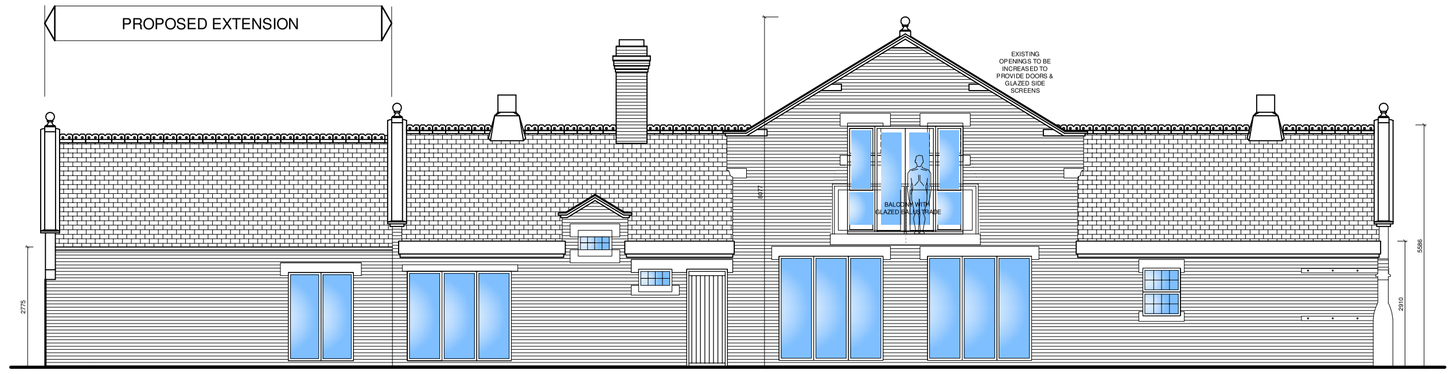

REAR ELEVATION 0 1 2 3
SCALE - METRES

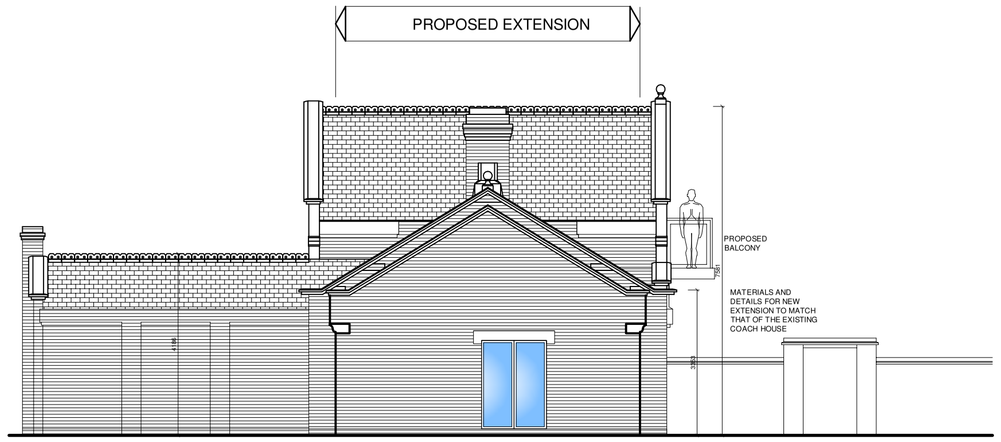

SIDE ELEVATION 0 1 2 3
SCALE - METRES

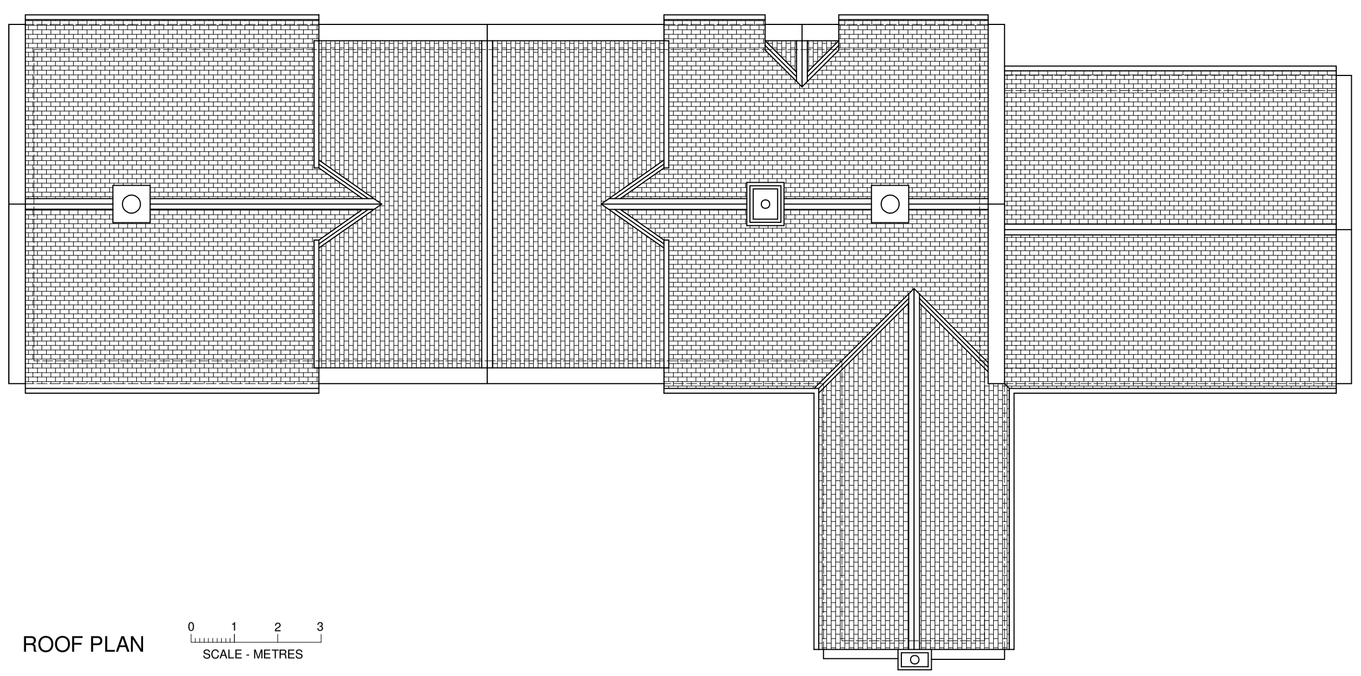

ROOF PLAN 0 1 2 3
SCALE - METRES

PLANNING APPLICATION

RIAI Registered Architect 2026

RIBA

CIAT CHARTERED PRACTICE

arb Architects Registration Board

A. 25.08.26 SCALE BARS ADDED.

PROJECT PROPOSED DEVELOPMENT.	SCALE 1:100@A1.	James A. Keaney Associates Architecture • Architectural Technology • Project Management 49, Upper Mount Street, Dublin 2, Ireland, D02 FR83. 307, Sharpenhoe Road, Streatley, Bedfordshire, England, LU3 3PP. • Telephone: + 353 (0) .1.661 6537 • Irl Mobile: + 353 (0) .86.824 0952 • UK Mobile: + 44 (0) .7902. 068429 •Email: james@jaka-architecture.com • Web: www.jaka-architecture.com
LOCATION PIRTON HALL, SHILLINGTON ROAD, PIRTON, HERTFORDSHIRE, SG5 3HB.	DRAWN J.A.KEANEY.	
CLIENT GILL–HUDSON HOMES LTD.	DATE JULY 2026.	
TITLE COACH HOUSE–ELES & ROOF PLAN–PROP.	PURPOSE PLANNING.	DRAWING NUMBER 2414.PL.10A