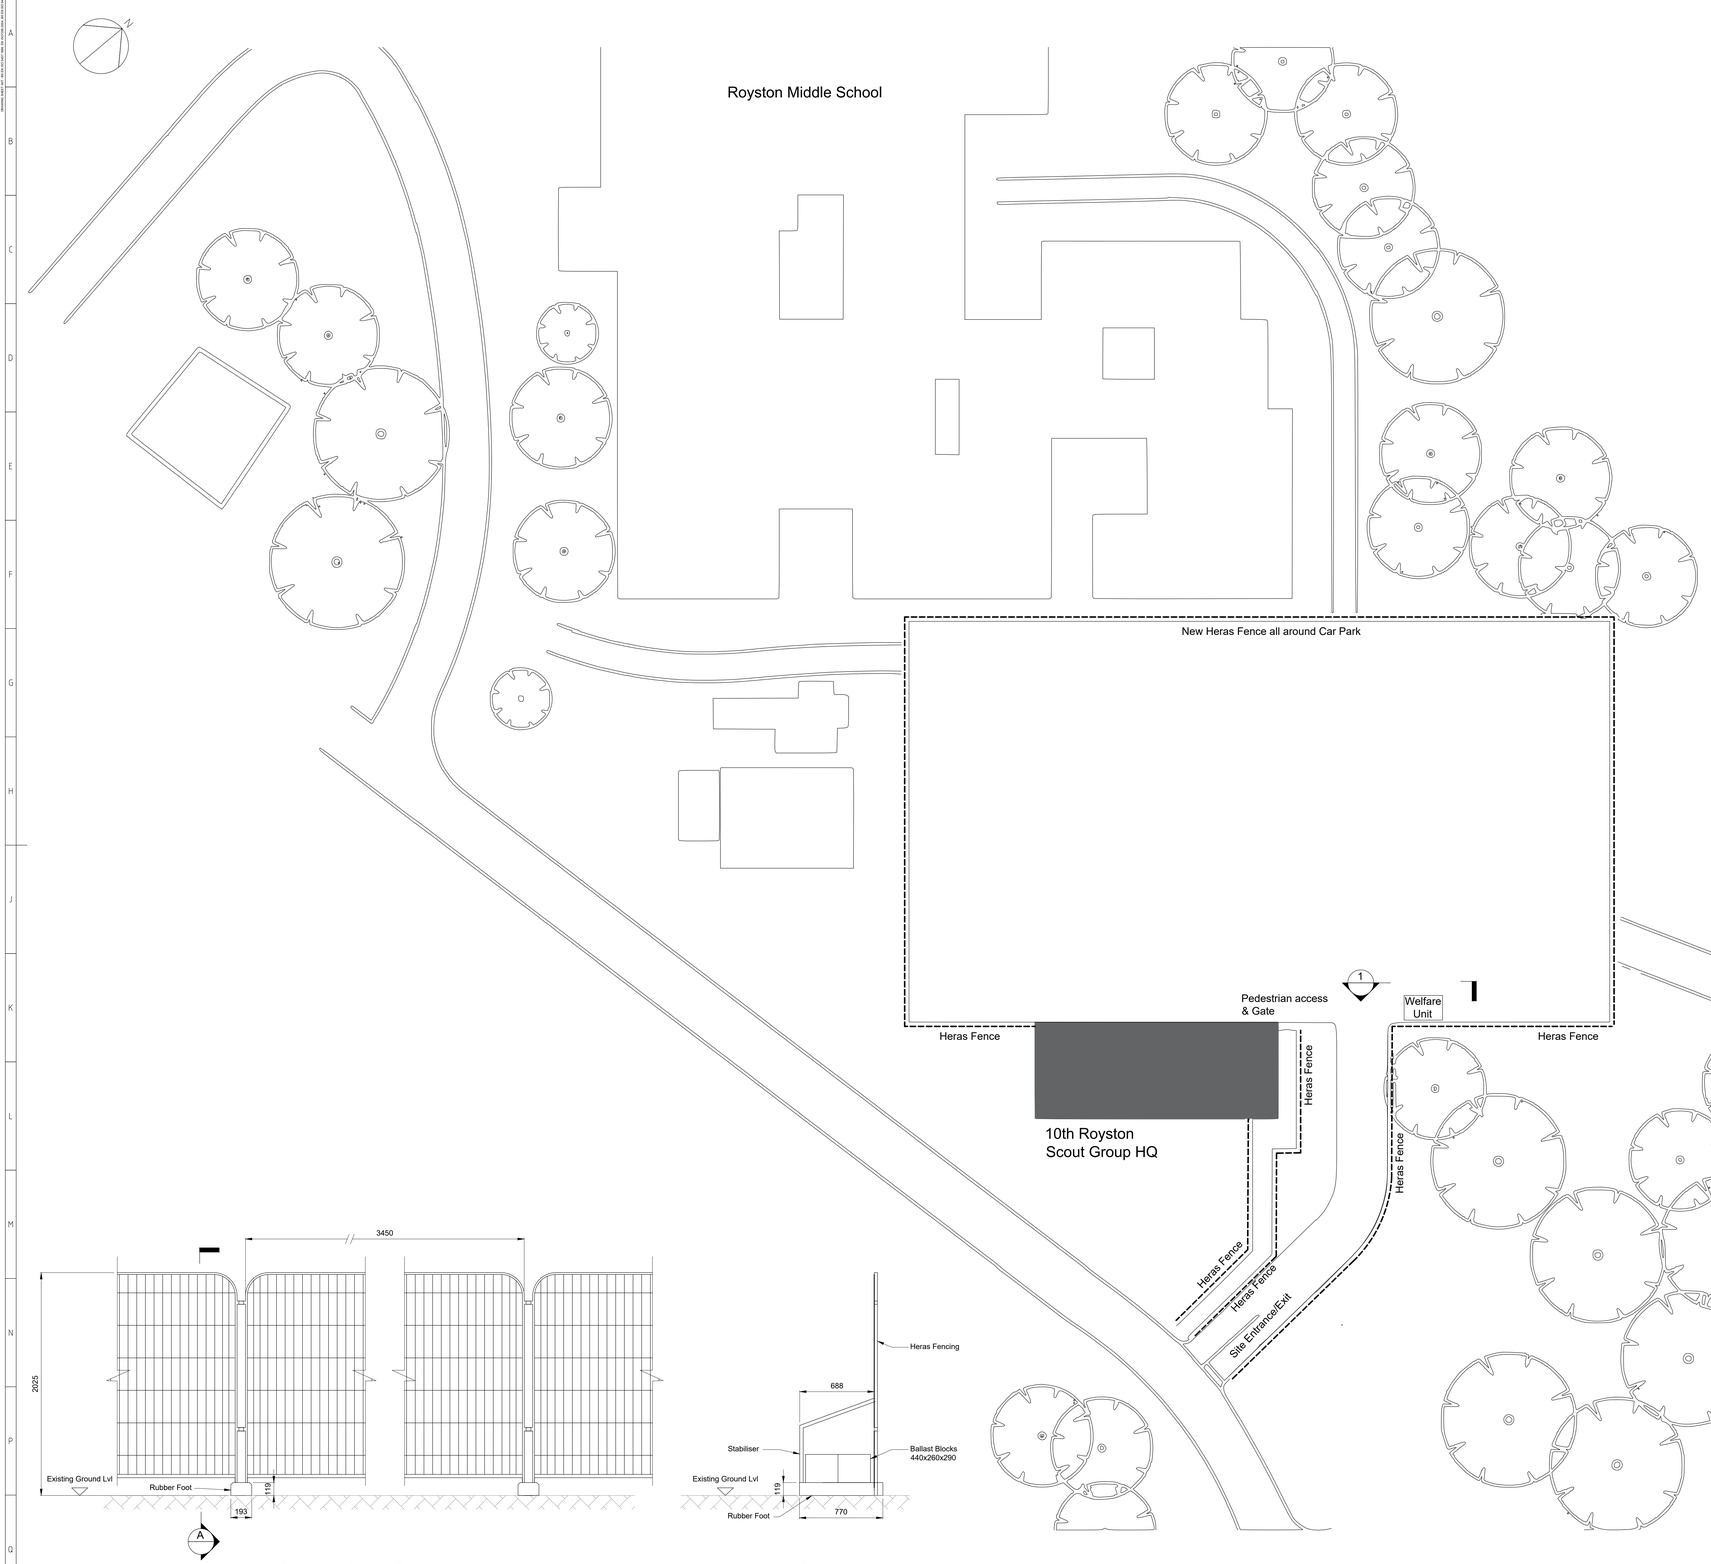


Proposed Haras Fencing
Scale 1:20

Section A-A
Scale 1:20

Proposed Site Plan
Scale 1:200

GENERAL NOTES

REFERENCE DRAWINGS

- JAUNTMACE-RCP-001 - PROPOSED SITE PLAN
 JAUNTMACE-RCP-002 - WELFARE UNIT ELEVATIONS
 JAUNTMACE-RCP-003 - PROPOSED CAR PARK LAYOUT
- DENOTES THIS DRAWING

Revision	Change Ctrl	Project No	Change Control History of Amendments / Comments	Drawn by	Date
P1			ISSUED FOR INFORMATION	J.CLAYTON	08/04/25

CONFIDENTIAL
THIS DRAWING EMBODIES CONFIDENTIAL INFORMATION WHICH IS THE PROPERTY OF JAUNTMACE LTD. TO WHOM THE COPYRIGHT IN THE DRAWING BELONGS. THIS DRAWING MAY NOT BE COPIED OR USED FOR ANY OTHER PURPOSE EXCEPT WITH THE WRITTEN CONSENT OF JAUNTMACE LTD.

Sheet Size: A0	Scale: 1:200	Legacy AZ Drawing No: N/A			
Contractor Name: BGEN		External Document No:			
Project No	Change Control No	Site			
Building No					
Department: CIVIL	Status: PRELIMINARY				
Drawing Title: ROYSTON CAR PARK PROPOSED SITE PLAN			Drawn by: J.CLAYTON	08.04.2025	
			Checked by: M.CORLETT	09.04.2025	
			Approved by: R.EBEY	09.04.2025	
Drawing No: JAUNTMACE-RCP-001			Version: P1		