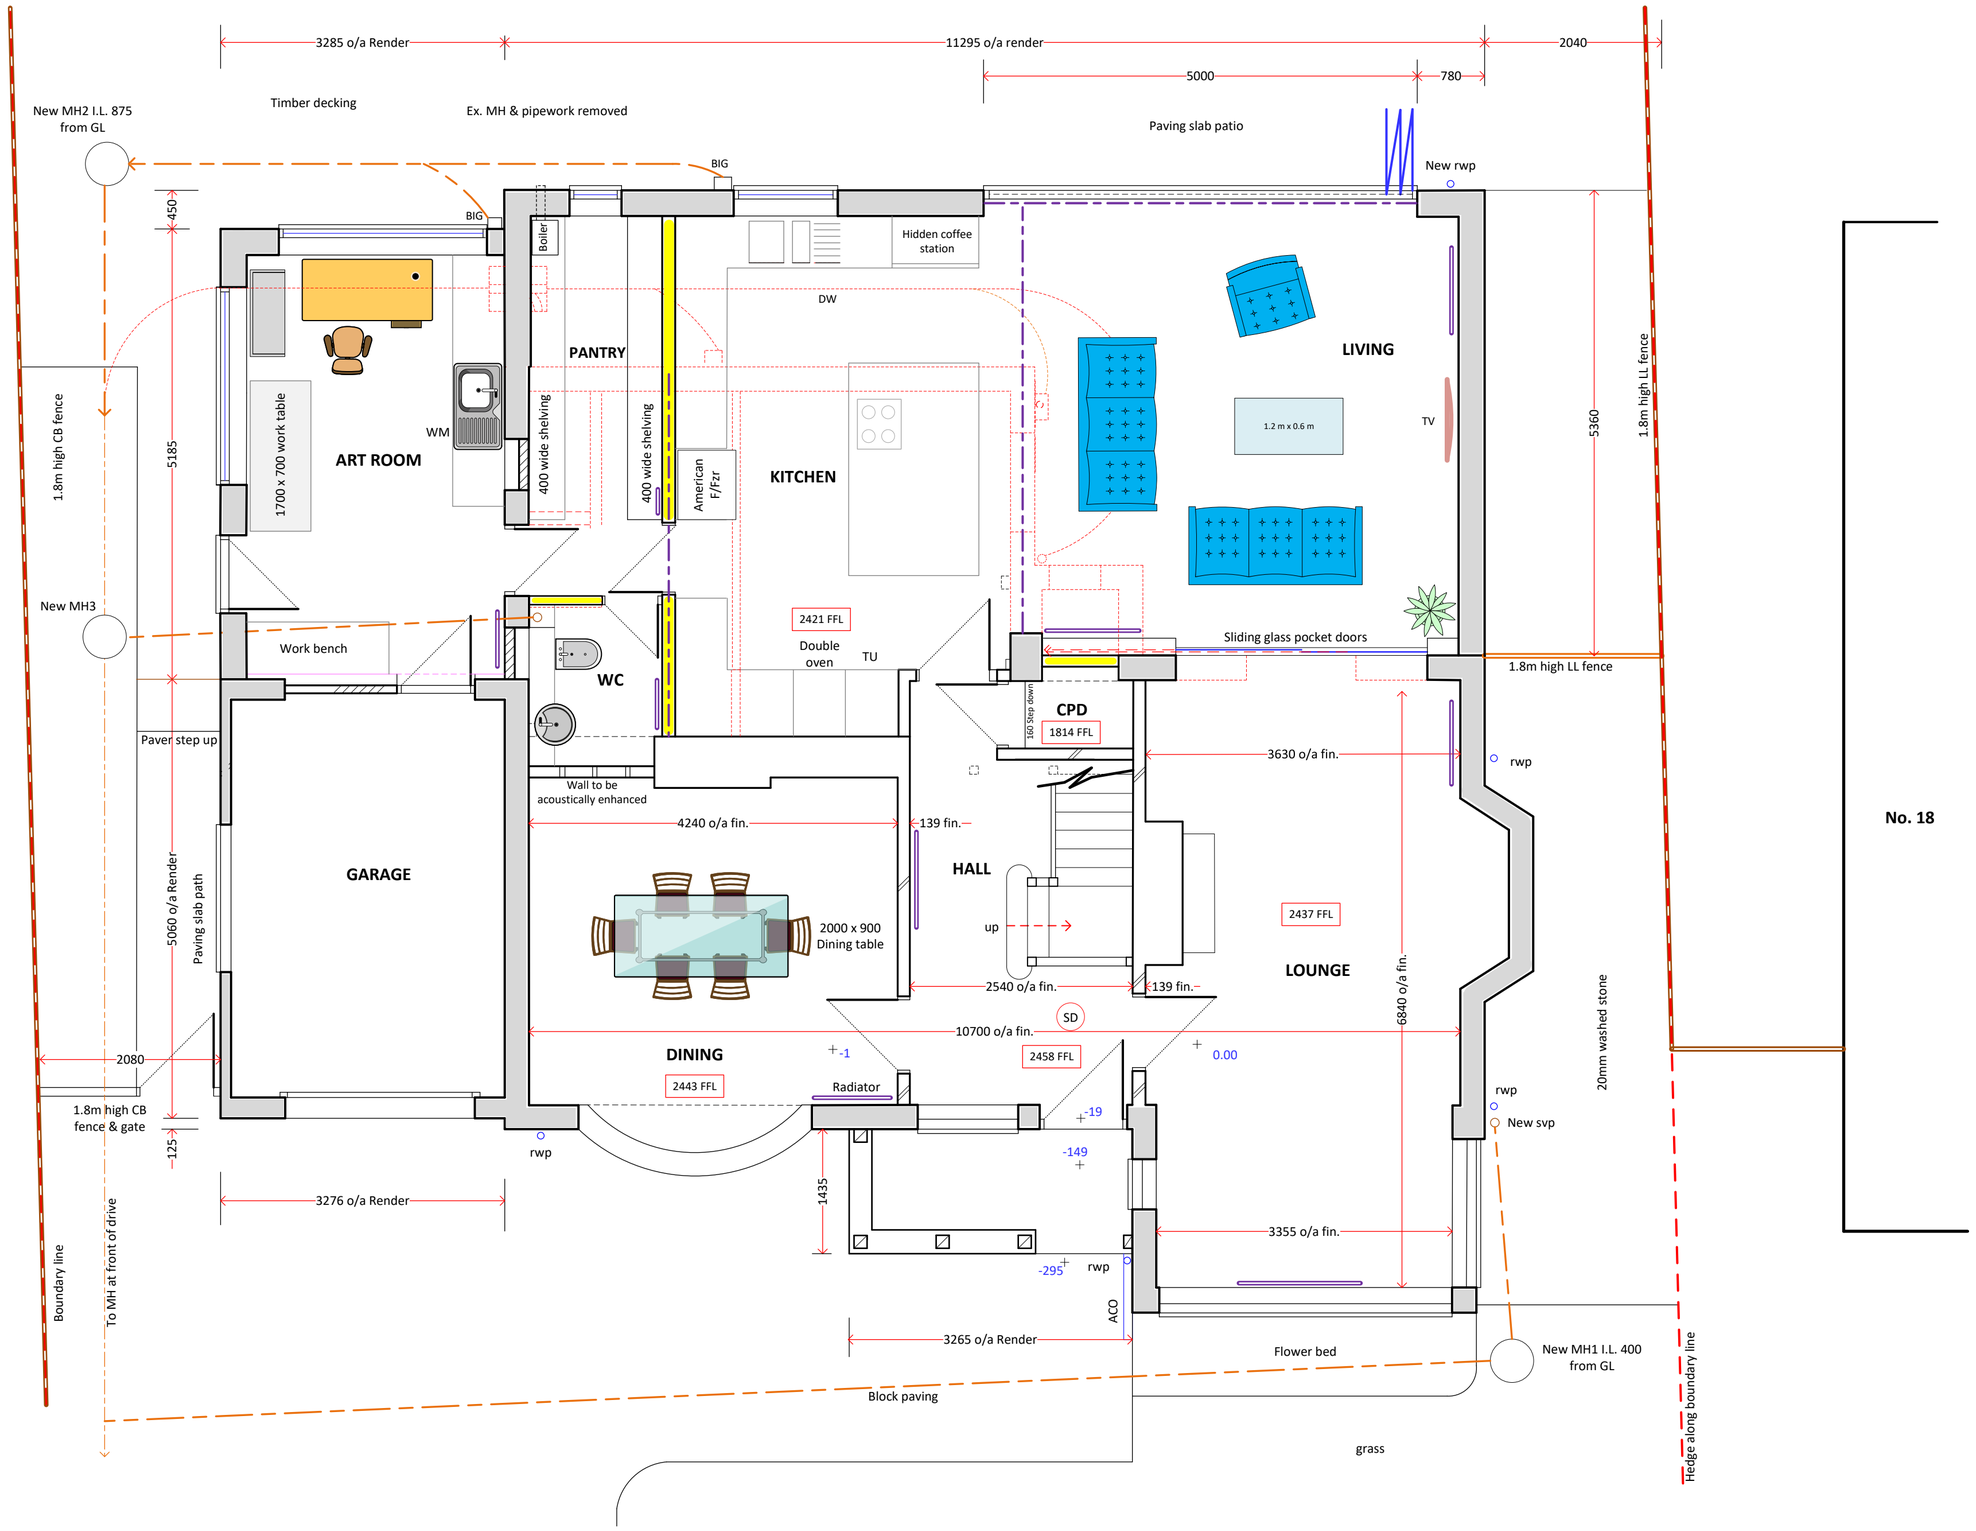



No. 14

No. 18

3 2 1 0m

ROSEBURY
Design · Planning · Project Management
8 WOODLAND WAY, BALDOCK, HERTFORDSHIRE, SG7 6LR
T: 07970 277106
E: Rosebury21@gmail.com

| Contract | Title | Scale | Date | Drawing No. | Rev |
|---|---|---|---|---|---|
| 16 Cashio Lane, Letchworth GC | Proposed Ground Floor Plan | 1:50 | 01.2025 | 05/DR/25 | |

A2

This drawing is copyright ©