

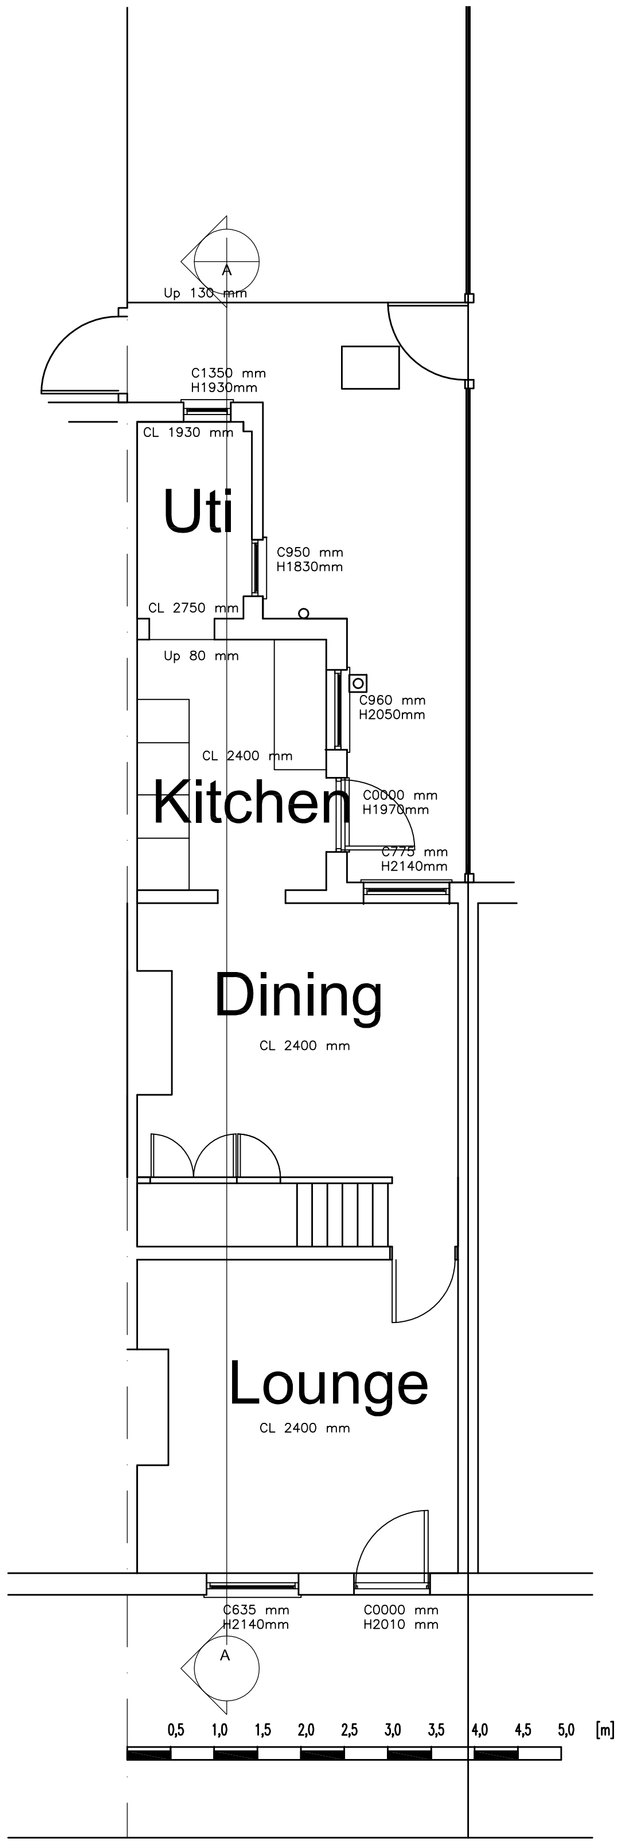



Ground

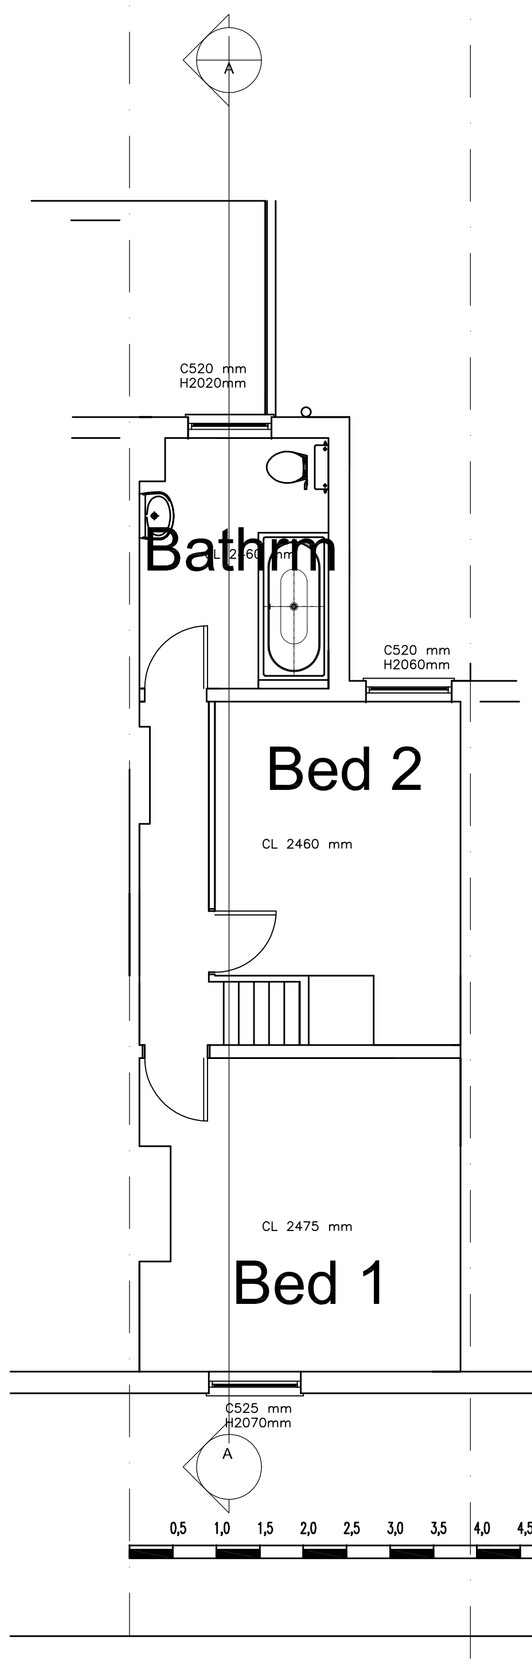

First

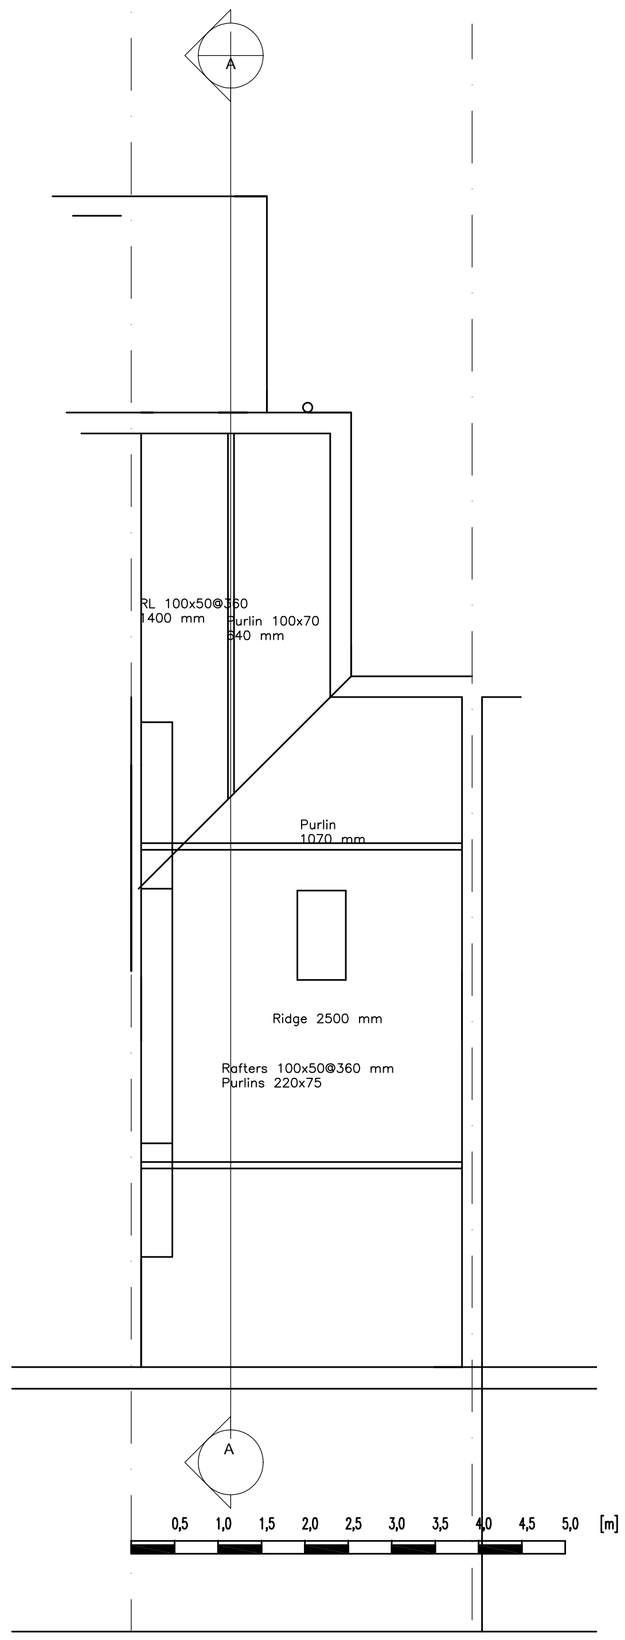

Loft

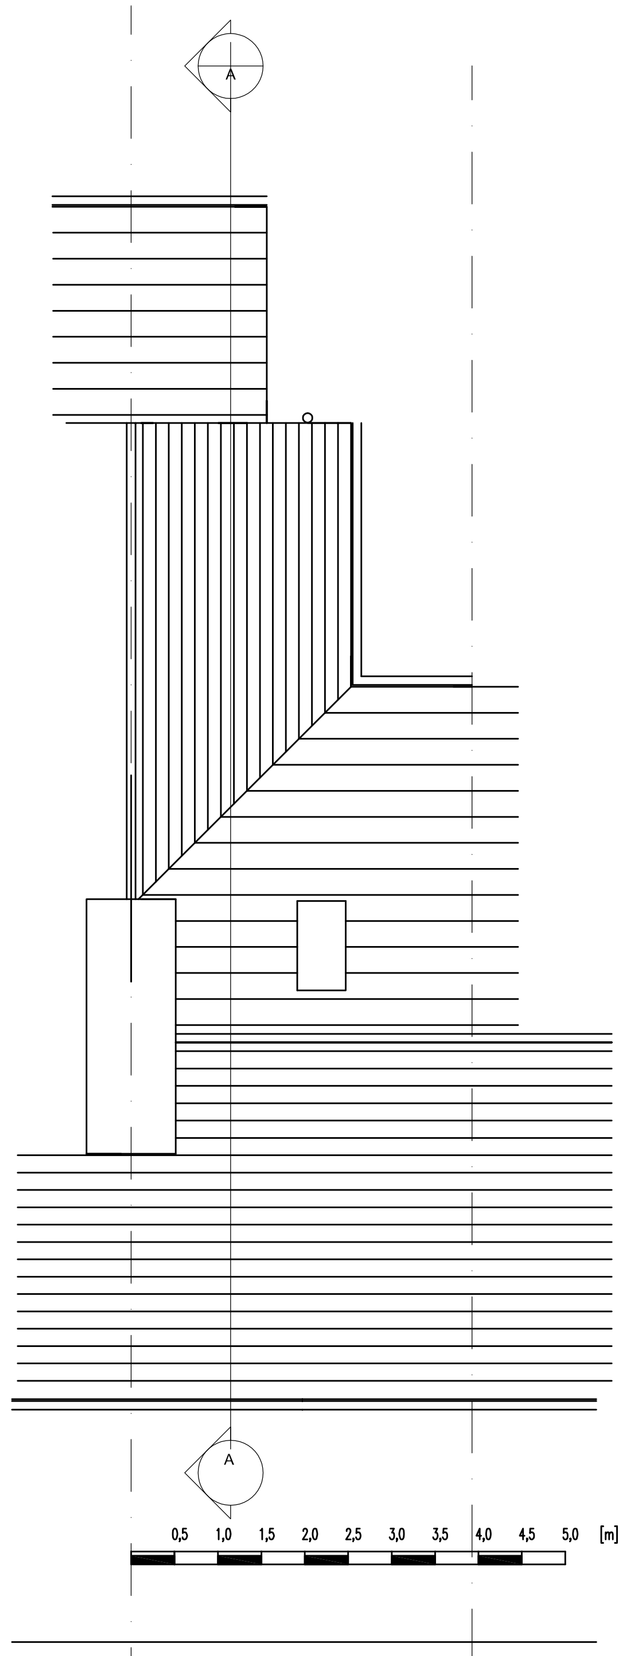

Roof

REV	DESCRIPTION	DATE	DRAWN	AUTH
P03	Submitted for Planning	30.01.2024	ANO	RB

REV	DESCRIPTION	DATE	DRAWN	AUTH

Do not scale from the drawing, work to figured dimensions only.
All dimensions are to be checked on site.
for the avoidance of any doubt, all dimensions are measured to wall structure and not finishes unless otherwise stated.

Client: 32 Rock Road, Royston, SG8 5EU			Internal Project No:
Project: Extensions to 32 Rock Road			Suitability:
Title: Existing Grd Fir Loft and Roof Plan			
Series: (PA) PLANNING		Date: 11/01/2025	Scale (A1): 1:50

Drawing No:	Job No:	Originator:	Zone:	Level:	Type:	Role:	Number:	Rev:
	24/03	RB		00	PL	A	002	P 03

Drawn:	Reviewed:	Auth:	Status: PLANNING