
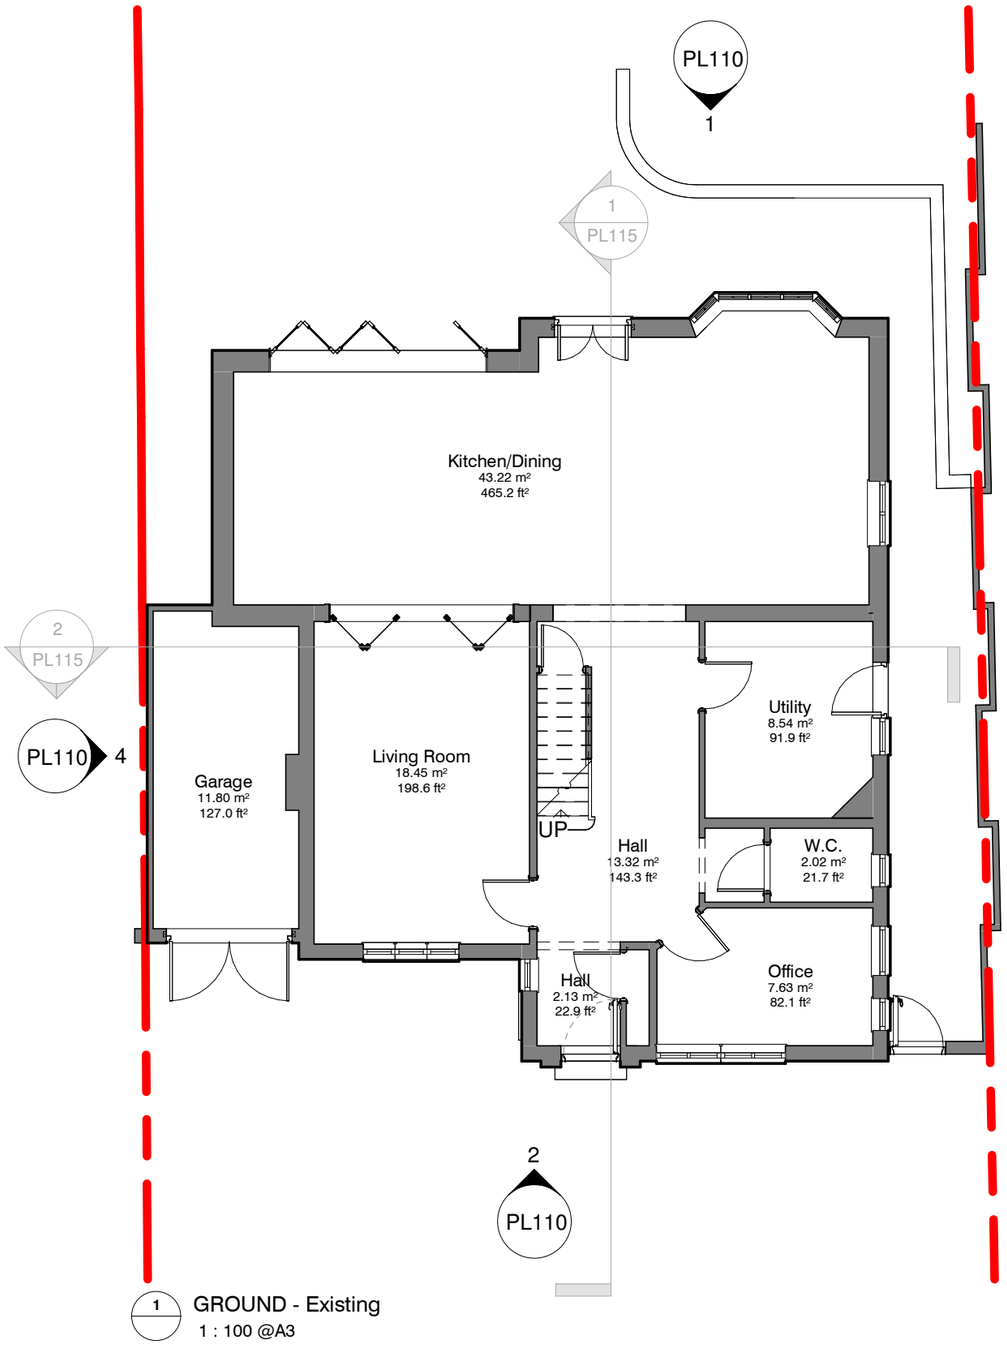


1 GROUND - Existing
1 : 100 @A3

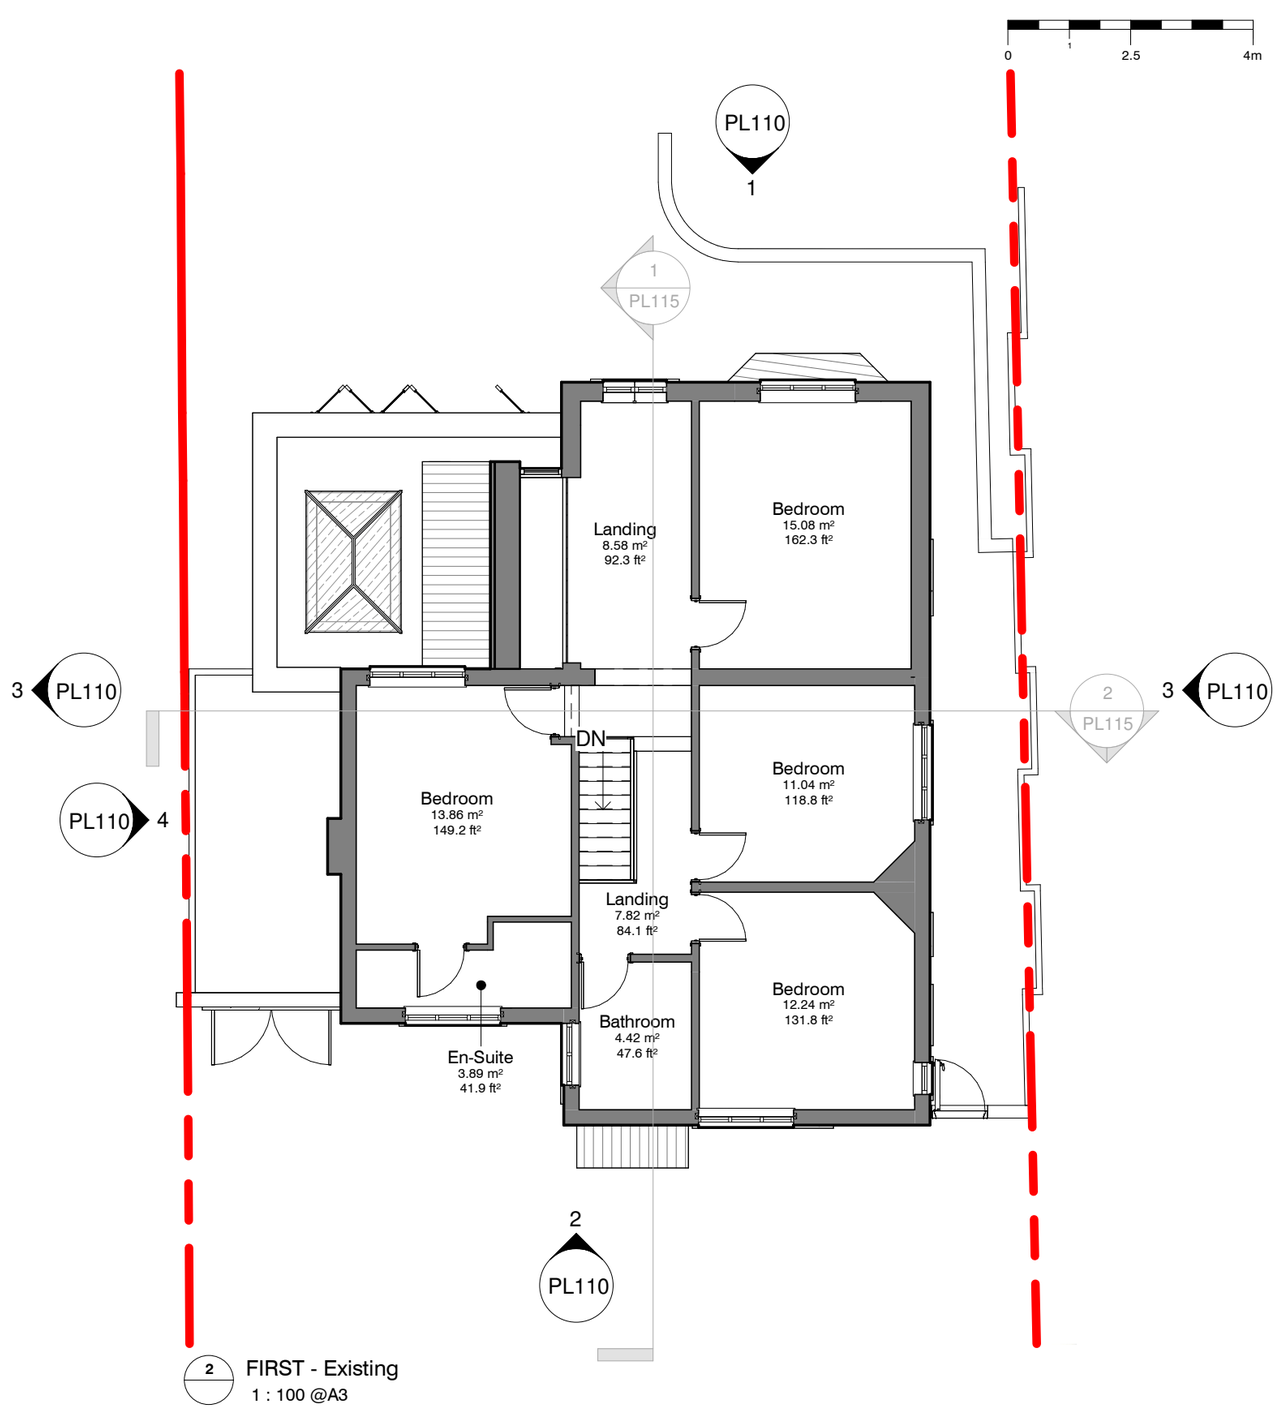

2 FIRST - Existing
1 : 100 @A3

Client: Paul Wilde	Title: Existing Floor Plans	Project number: PW-2422	Drawing number: PL101
Address: 75 Spring Road, Letchworth, SG6 3SL		Scale: 1 : 100@A3	Drawn by: Author
Sheet Size - A3	Status: PLANNING	Revision: -	Date: 10/21/24

Revisions:

Rev	Description	Date
-	PLANNING ISSUE	09.01.25

The copyright of this drawing is vested with the author and must not be copied or reproduced without consent. Figured dimensions only to be taken from this drawing. All contractors must visit the site and be responsible for checking all setting out dimensions and notifying the author of any discrepancies prior to any manufacture or construction work. Note this drawing will only be to scale if printed at the correct size.

PicklePlanning
1 Sale Drive-
Baldock-SG7 6NS
07843238113
pickleplanning@gmail.com
www.pickleplanning.co.uk