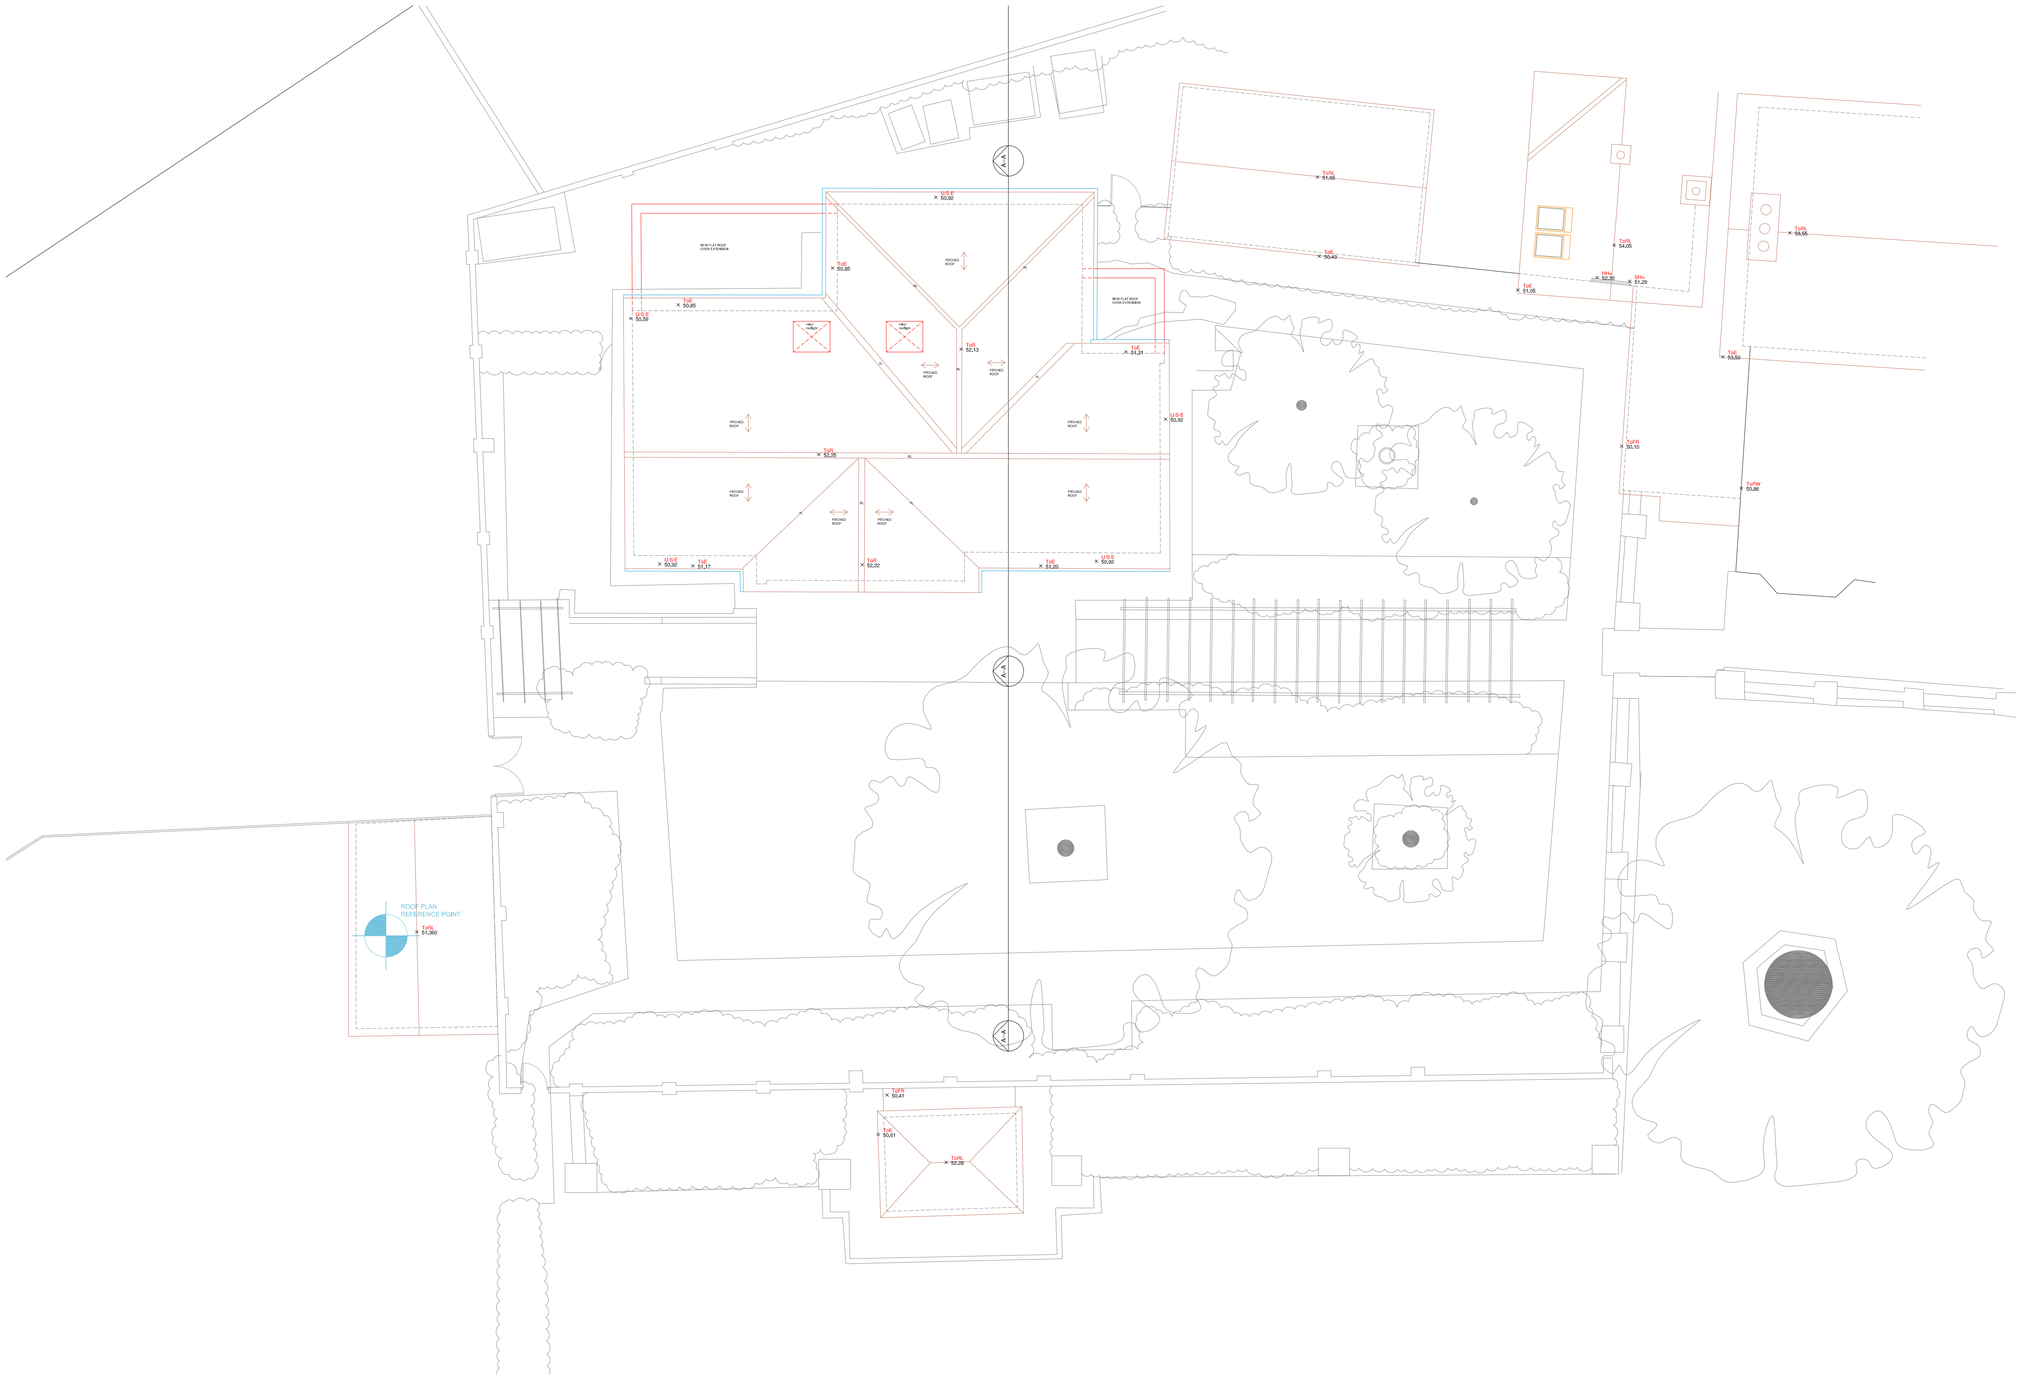


PROPOSED ROOF PLAN

1:100 Scale

REV	DATE	AMENDMENTS
--	--	--

PROJECT:	PUMP_HOUSE_ANNEX_CONVERSION
ADDRESS:	THE_PUMP_HOUSE KINGS_WALDEN_SG4_8LJ
CLIENT:	ROBERTSON
DWG NO.:	PHAC.P02
DWG TITLE:	PROPOSED_ROOF_PLAN
DWG DATE:	JULY_2024
DWG SIZE:	1:100@_A1

DRAWN: JT | CHECKED: DR | ISSUE: --

1:100 1m 2m 3m 4m 5m 6m 7m 8m 9m 10m