

© This drawing and the ideas and building works depicted are the copyright of The Beck Group of companies and may not be used copied or amended without written permission

date	revision	by	no.

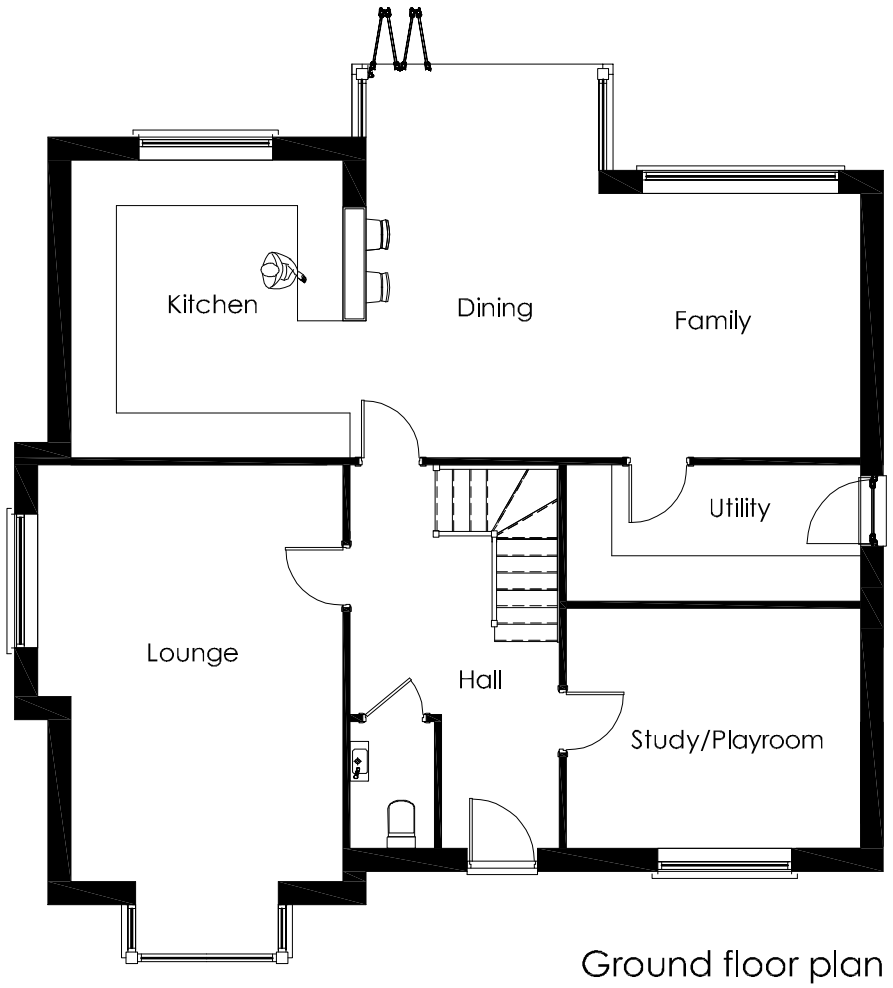

Ground floor plan

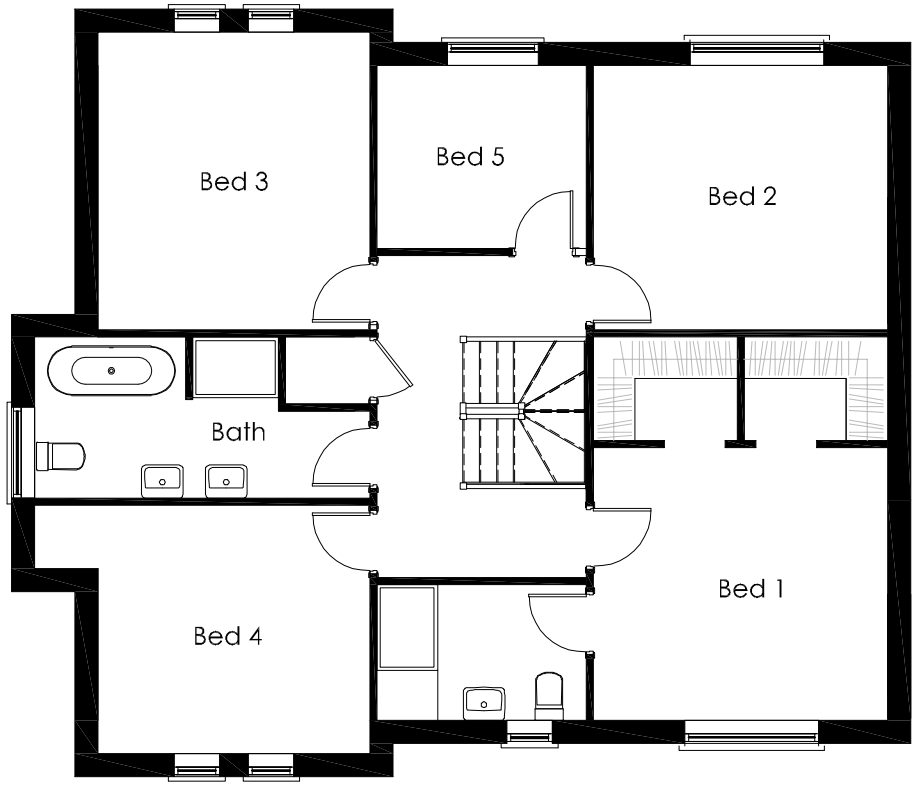

First floor plan

0 5 10

Meters

BECK HOMES

BECK HOMES LTD
BARRINGTON HOUSE, HEYES LANE
ALDERLEY EDGE, CHESHIRE SK9 7LA
W. www.beckgroup.co.uk

job: Station Road, Ashwell			
drawing: PLOT 21 FLOOR PLANS			
drawn: JS	status: Planning		
date: AUG 2025	scale: 1:100 @ A3	dwg no.: 25-167-P18	rev: -