

© This drawing and the ideas and building works depicted are the copyright of The Beck Group of companies and may not be used copied or amended without written permission

date	revision	by	no.

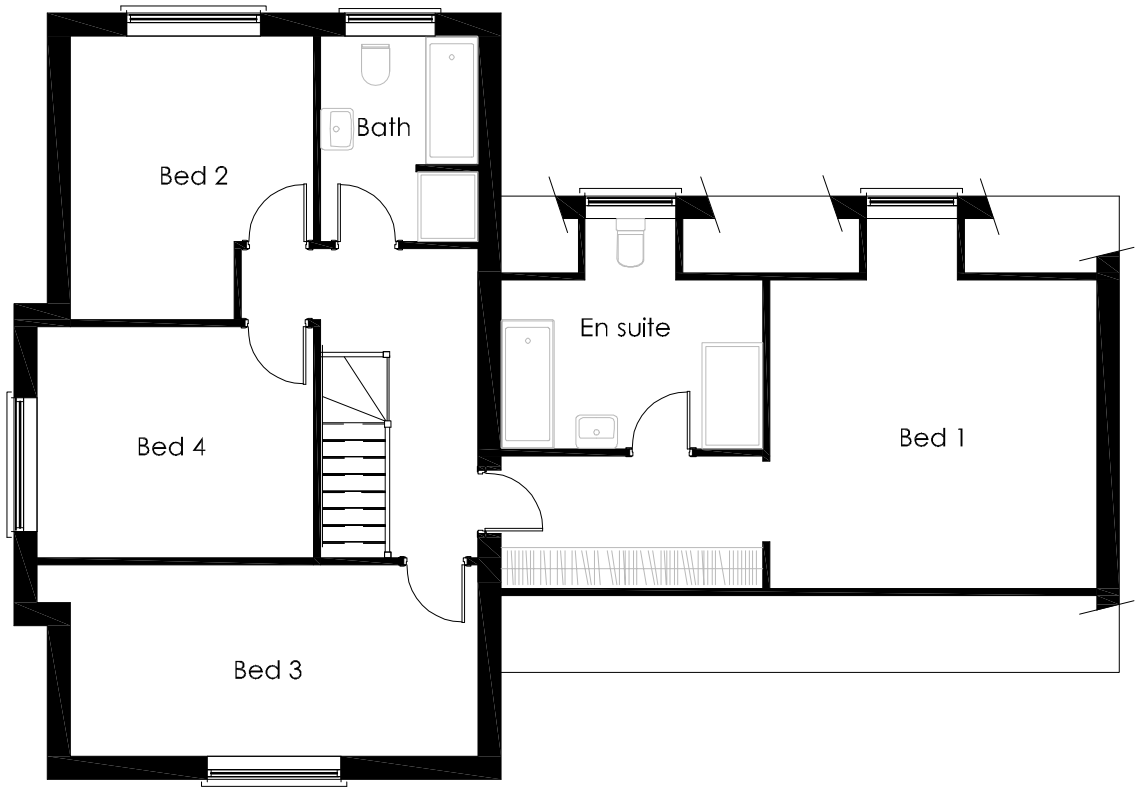

First floor plan

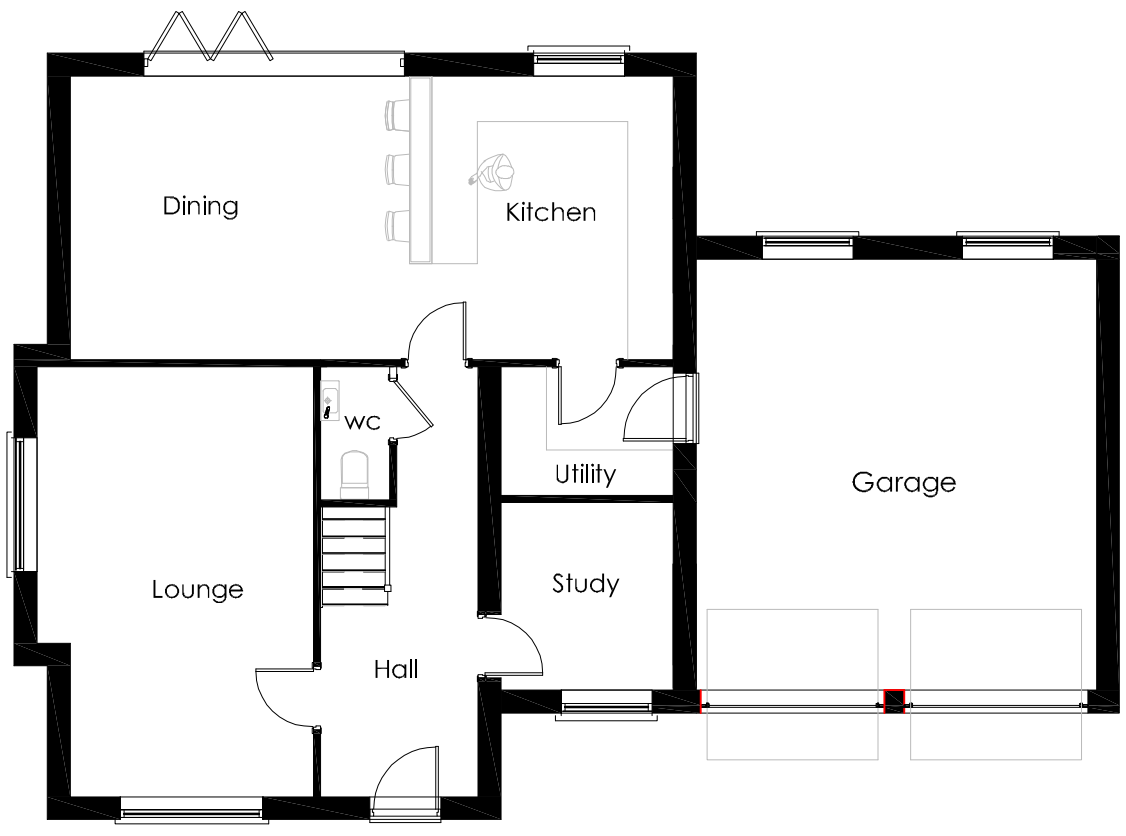

Ground floor plan

0 5 10
Meters

BECK HOMES

BECK HOMES LTD
BARRINGTON HOUSE, HEYES LANE
ALDERLEY EDGE, CHESHIRE SK9 7LA
W: www.beckgroup.co.uk

job	Station Road, Ashwell
drawing	PLOT 18 FLOOR PLANS
drawn: JS	status: Planning
date: AUG 2025	scale: 1:100 @ A3
dwg no.: 25-167-P12	rev: -