
Ordnance Survey®
UKmapcentre.com

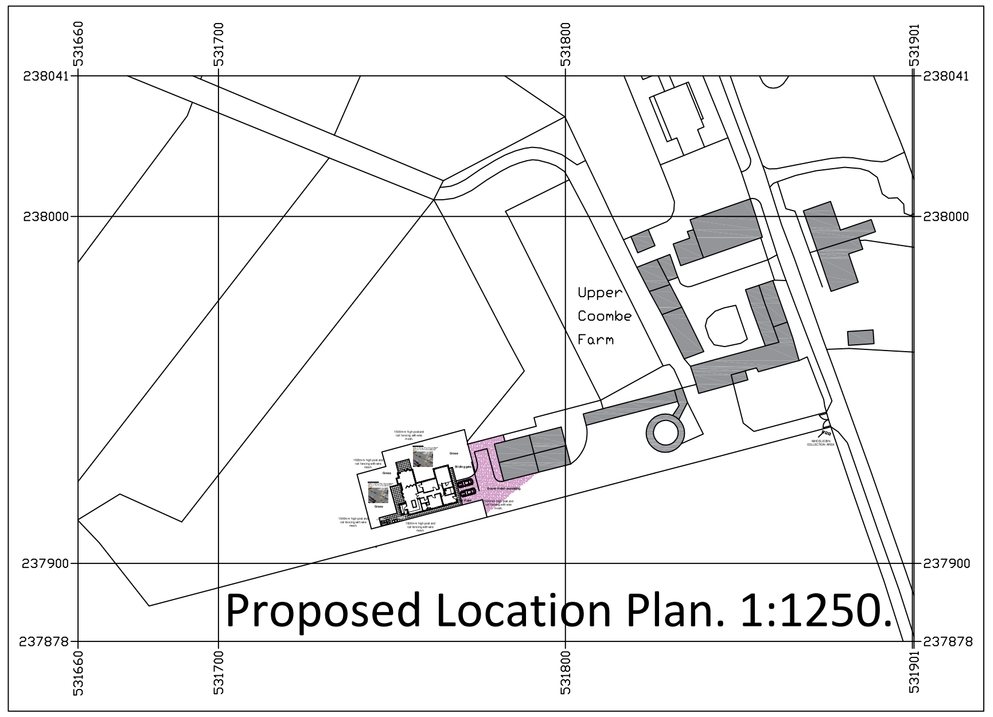

Proposed Location Plan. 1:1250.


Serial number: 303001

© Crown copyright and database right 2025
Ordnance Survey licence AC0000848283
Reproduction in whole or in part is prohibited
without the prior permission of Ordnance Survey.

0 10 20 30 40 50
metres

NORTH

Ordnance Survey®
UKmapcentre.com

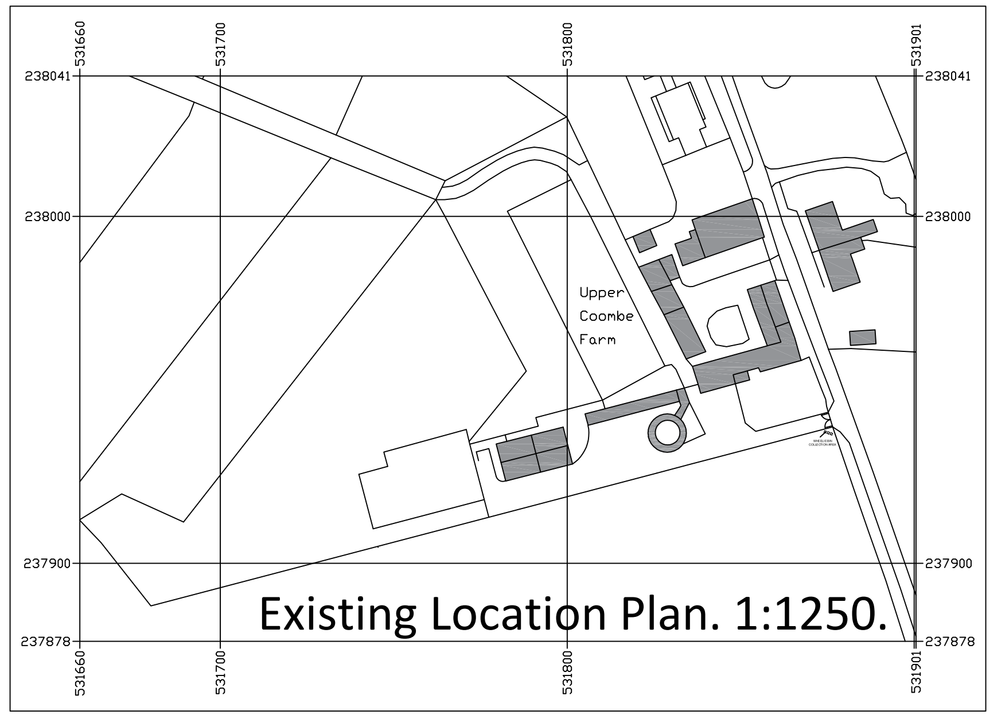


Existing Location Plan. 1:1250.

Serial number: 303001

© Crown copyright and database right 2025
Ordnance Survey licence AC0000848283
Reproduction in whole or in part is prohibited
without the prior permission of Ordnance Survey.

0 10 20 30 40 50
metres

NORTH

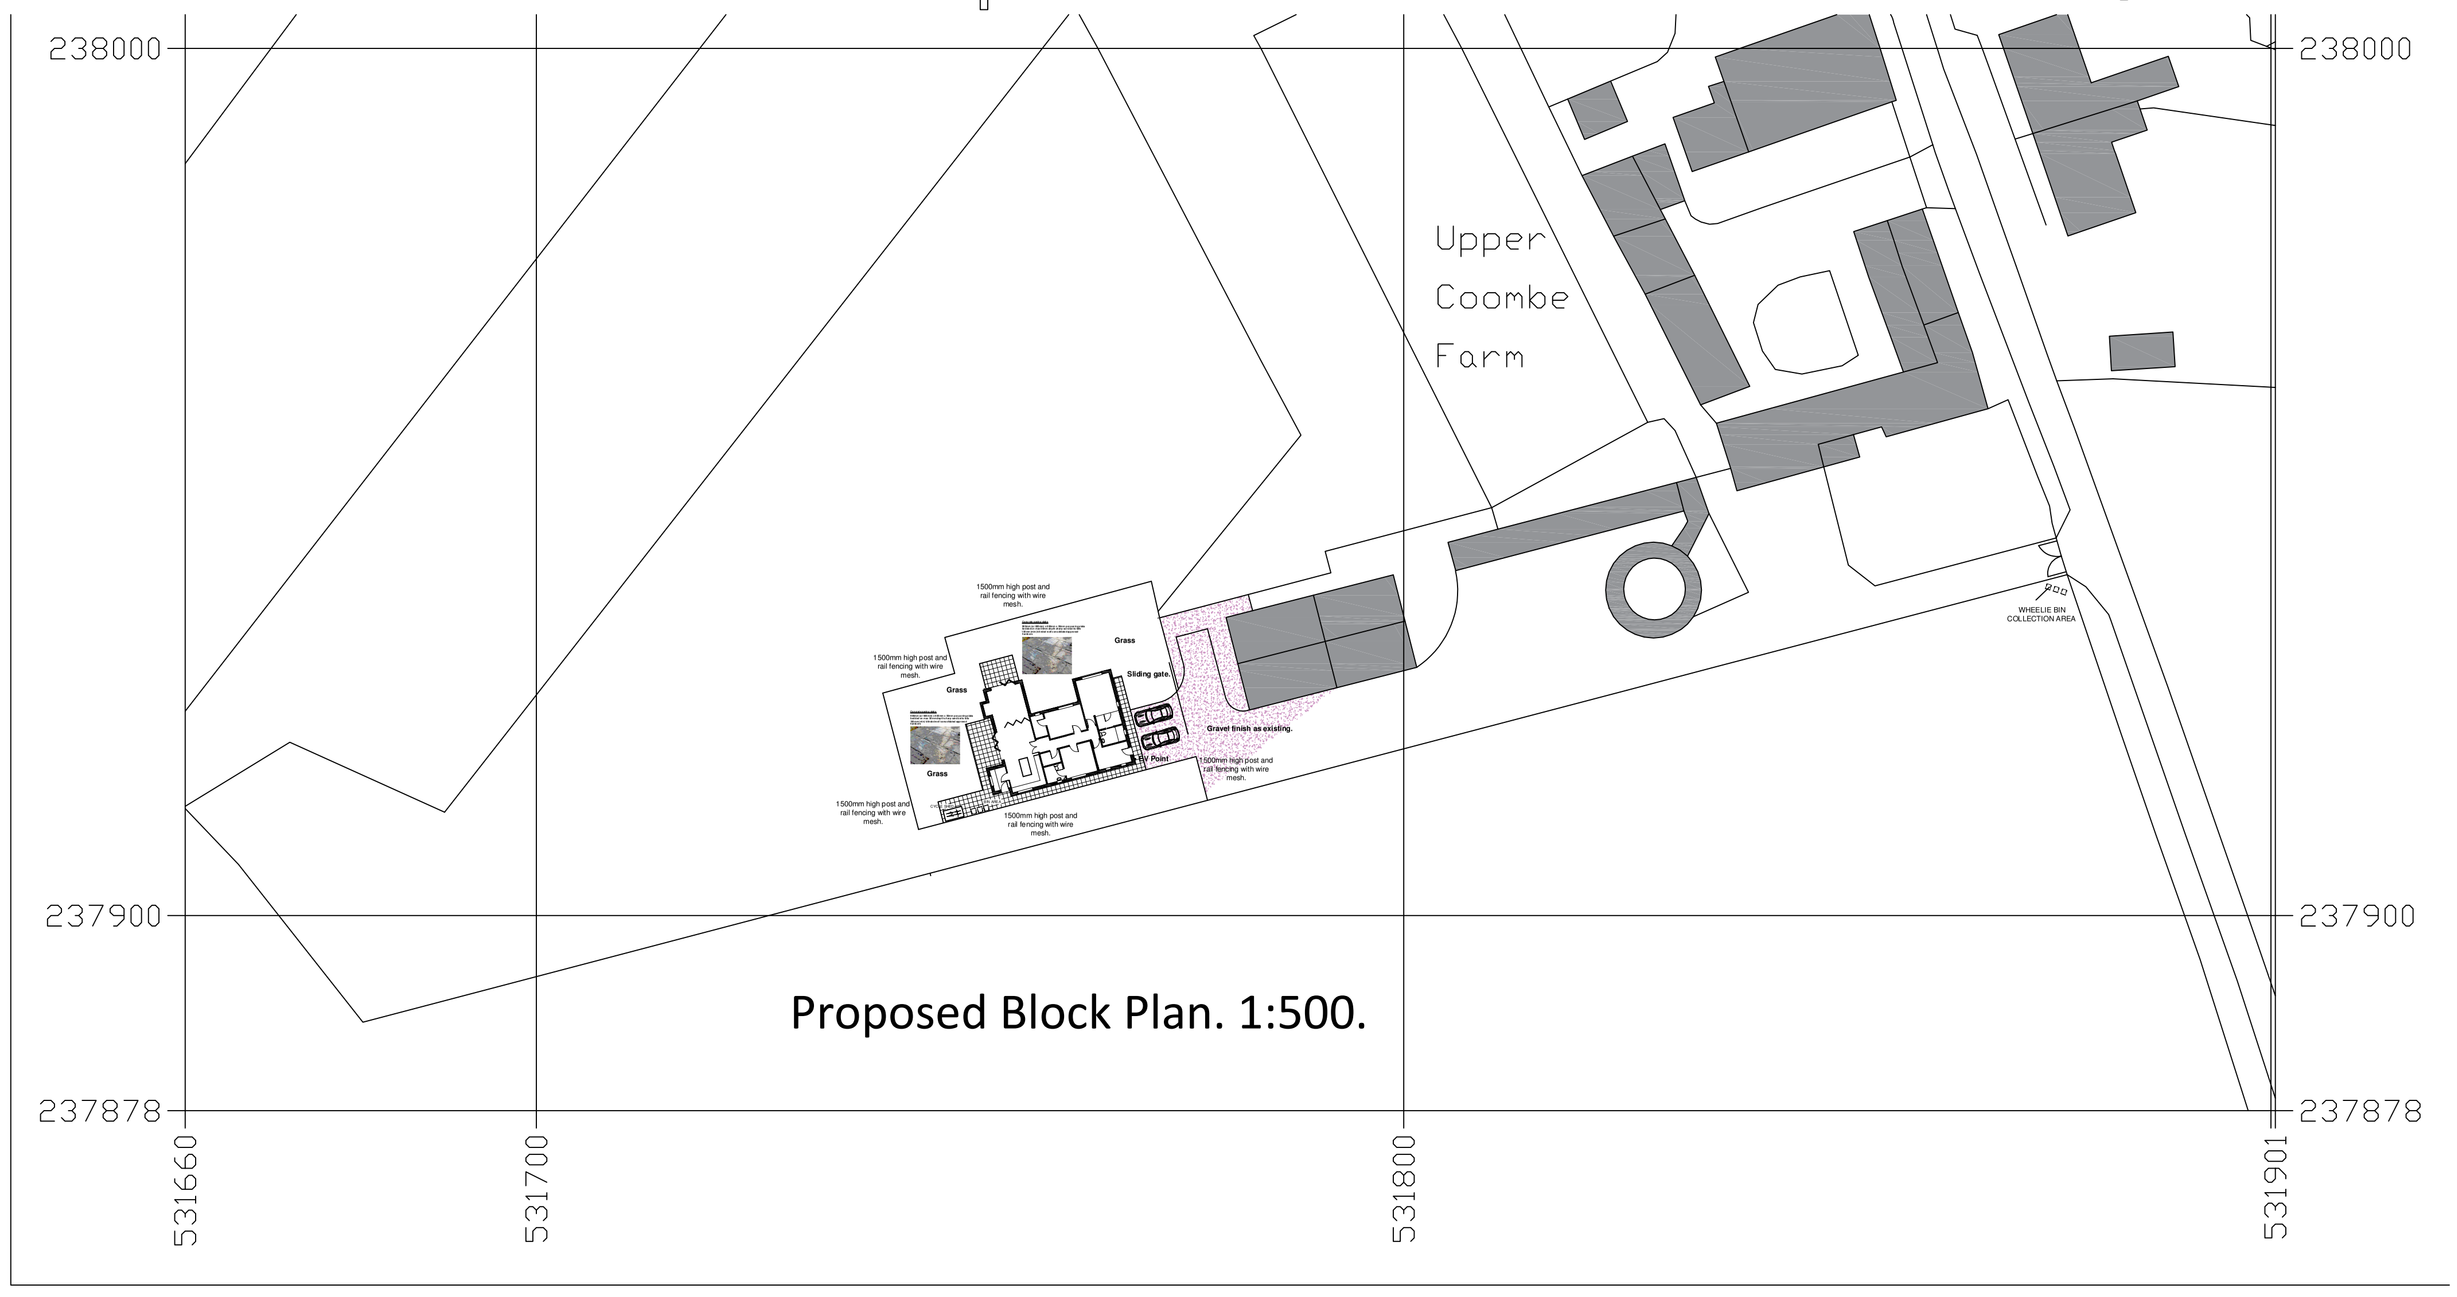

Proposed Block Plan. 1:500.

Serial number: 303001

© Crown copyright and database right 2025
Ordnance Survey licence AC0000848283
Reproduction in whole or in part is prohibited
without the prior permission of Ordnance Survey.

0 10 20 30 40 50
metres


NORTH

SCALE BAR 1:500

0 10 50 100

SCALE BAR 1:200

0 5 10 20 30 40

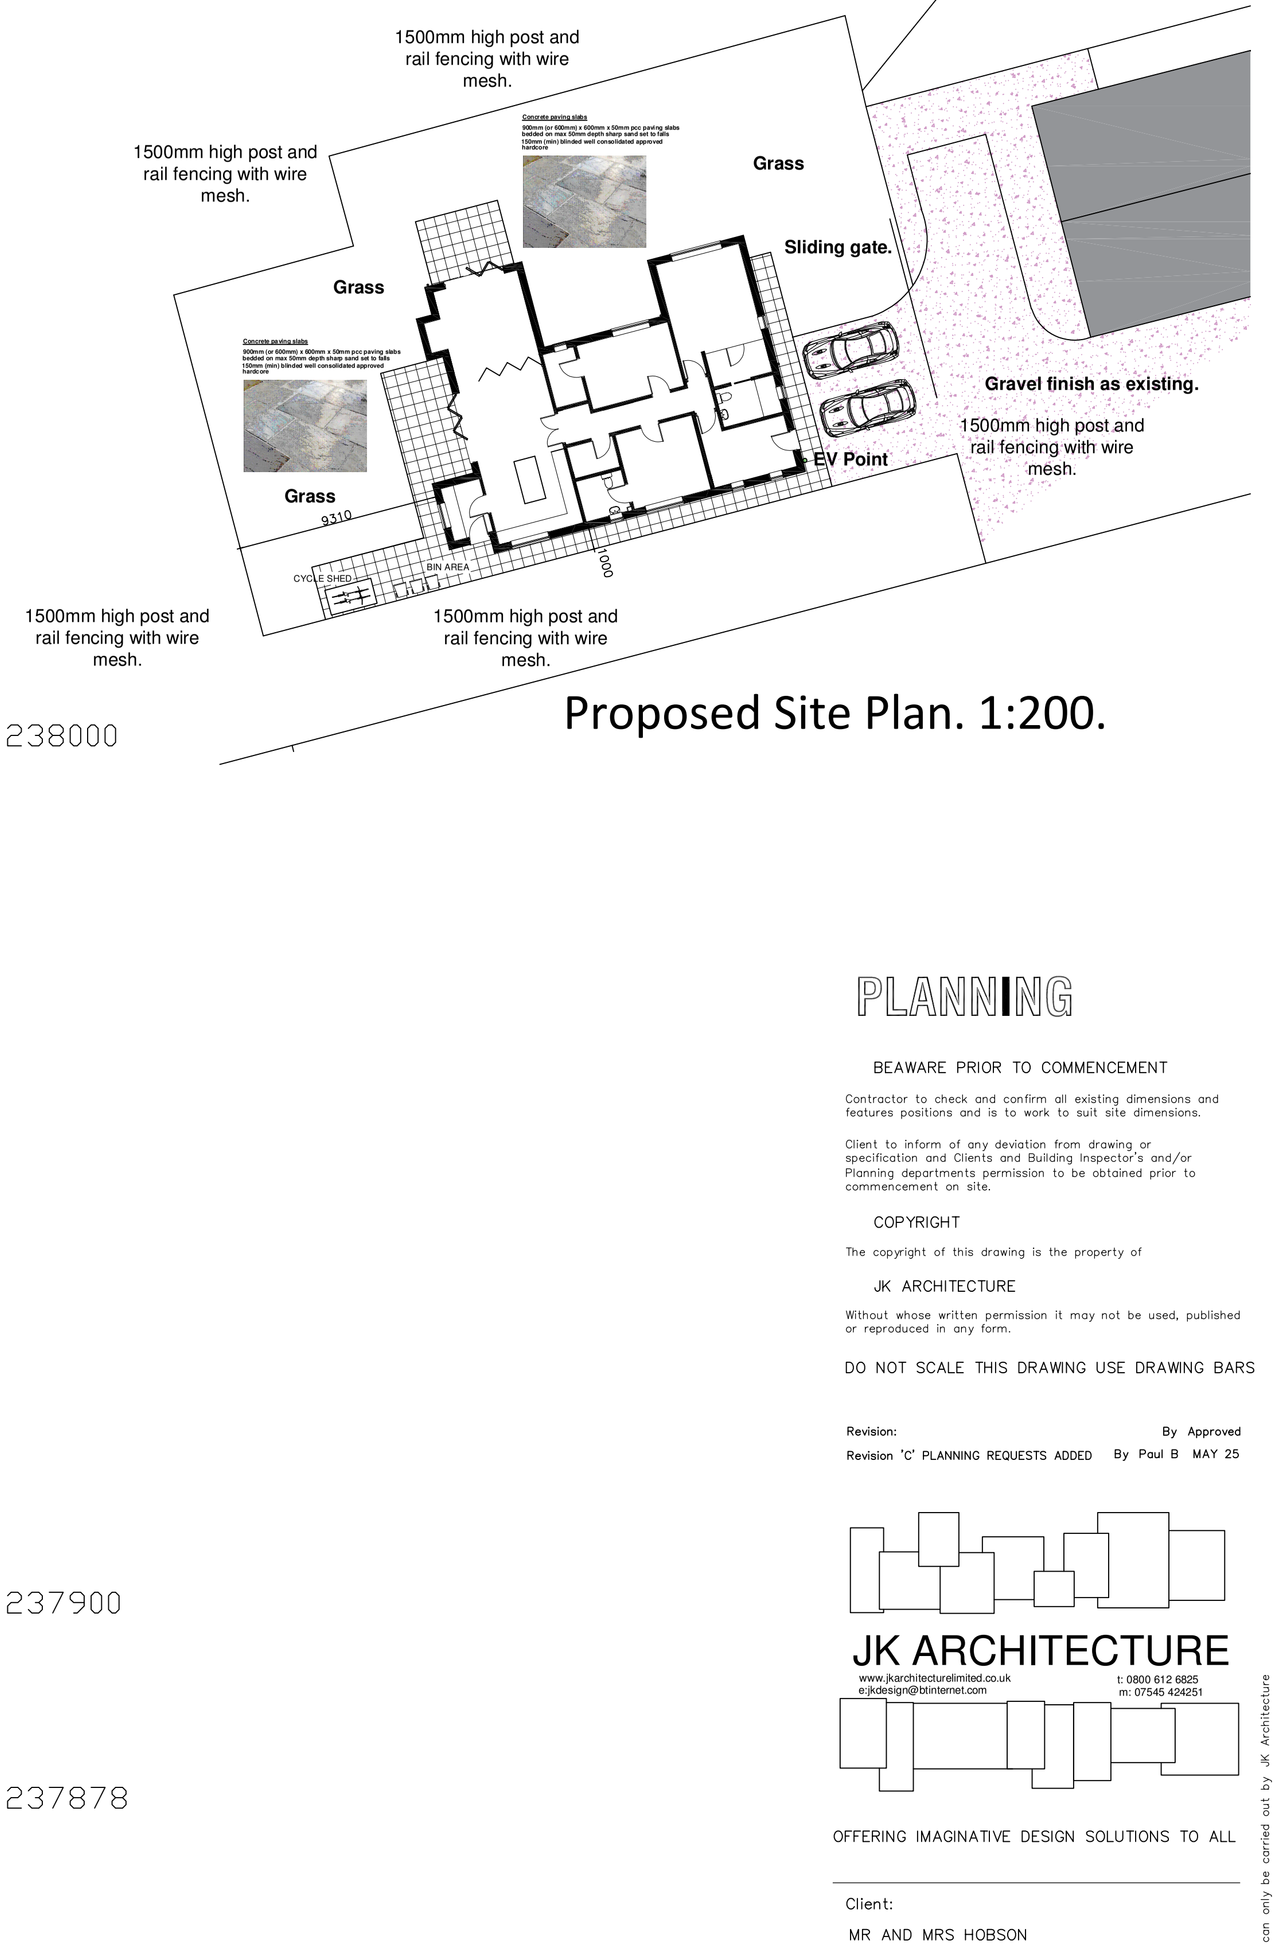

Proposed Site Plan. 1:200.

PLANNING

BEAWARE PRIOR TO COMMENCEMENT

Contractor to check and confirm all existing dimensions and features positions and is to work to suit site dimensions.

Client to inform of any deviation from drawing or specification and Clients and Building Inspector's and/or Planning departments permission to be obtained prior to commencement on site.

COPYRIGHT

The copyright of this drawing is the property of

JK ARCHITECTURE

Without whose written permission it may not be used, published or reproduced in any form.

DO NOT SCALE THIS DRAWING USE DRAWING BARS

Revision:	By Approved
Revision 'C' PLANNING REQUESTS ADDED	By Paul B MAY 25

JK ARCHITECTURE
www.jkarchitecturelimited.co.uk
e:jkdesign@btinternet.com
t: 0800 612 6825
m: 07545 424251

OFFERING IMAGINATIVE DESIGN SOLUTIONS TO ALL

Client:
MR AND MRS HOBSON

Project:
PROPOSED SELF BUILD (RETIREMENT) BUNGALOW AT
UPPER COMBE FARM
KELSHALL
HERTS.
SG8 9SA

Drawing Title:
PROPOSED LOCATION, BLOCK AND SITE PLAN.

Scale:	Date:	Drawn:
1:1250,1:500,1:200	FEB 25	PB

Project No:	Drawing No:	Revision:
6578	102	C

Copyright Jk Architecture. All dimensions to be verified on site.
Any revisions to the plans or seperate specification can only be carried out by JK Architecture