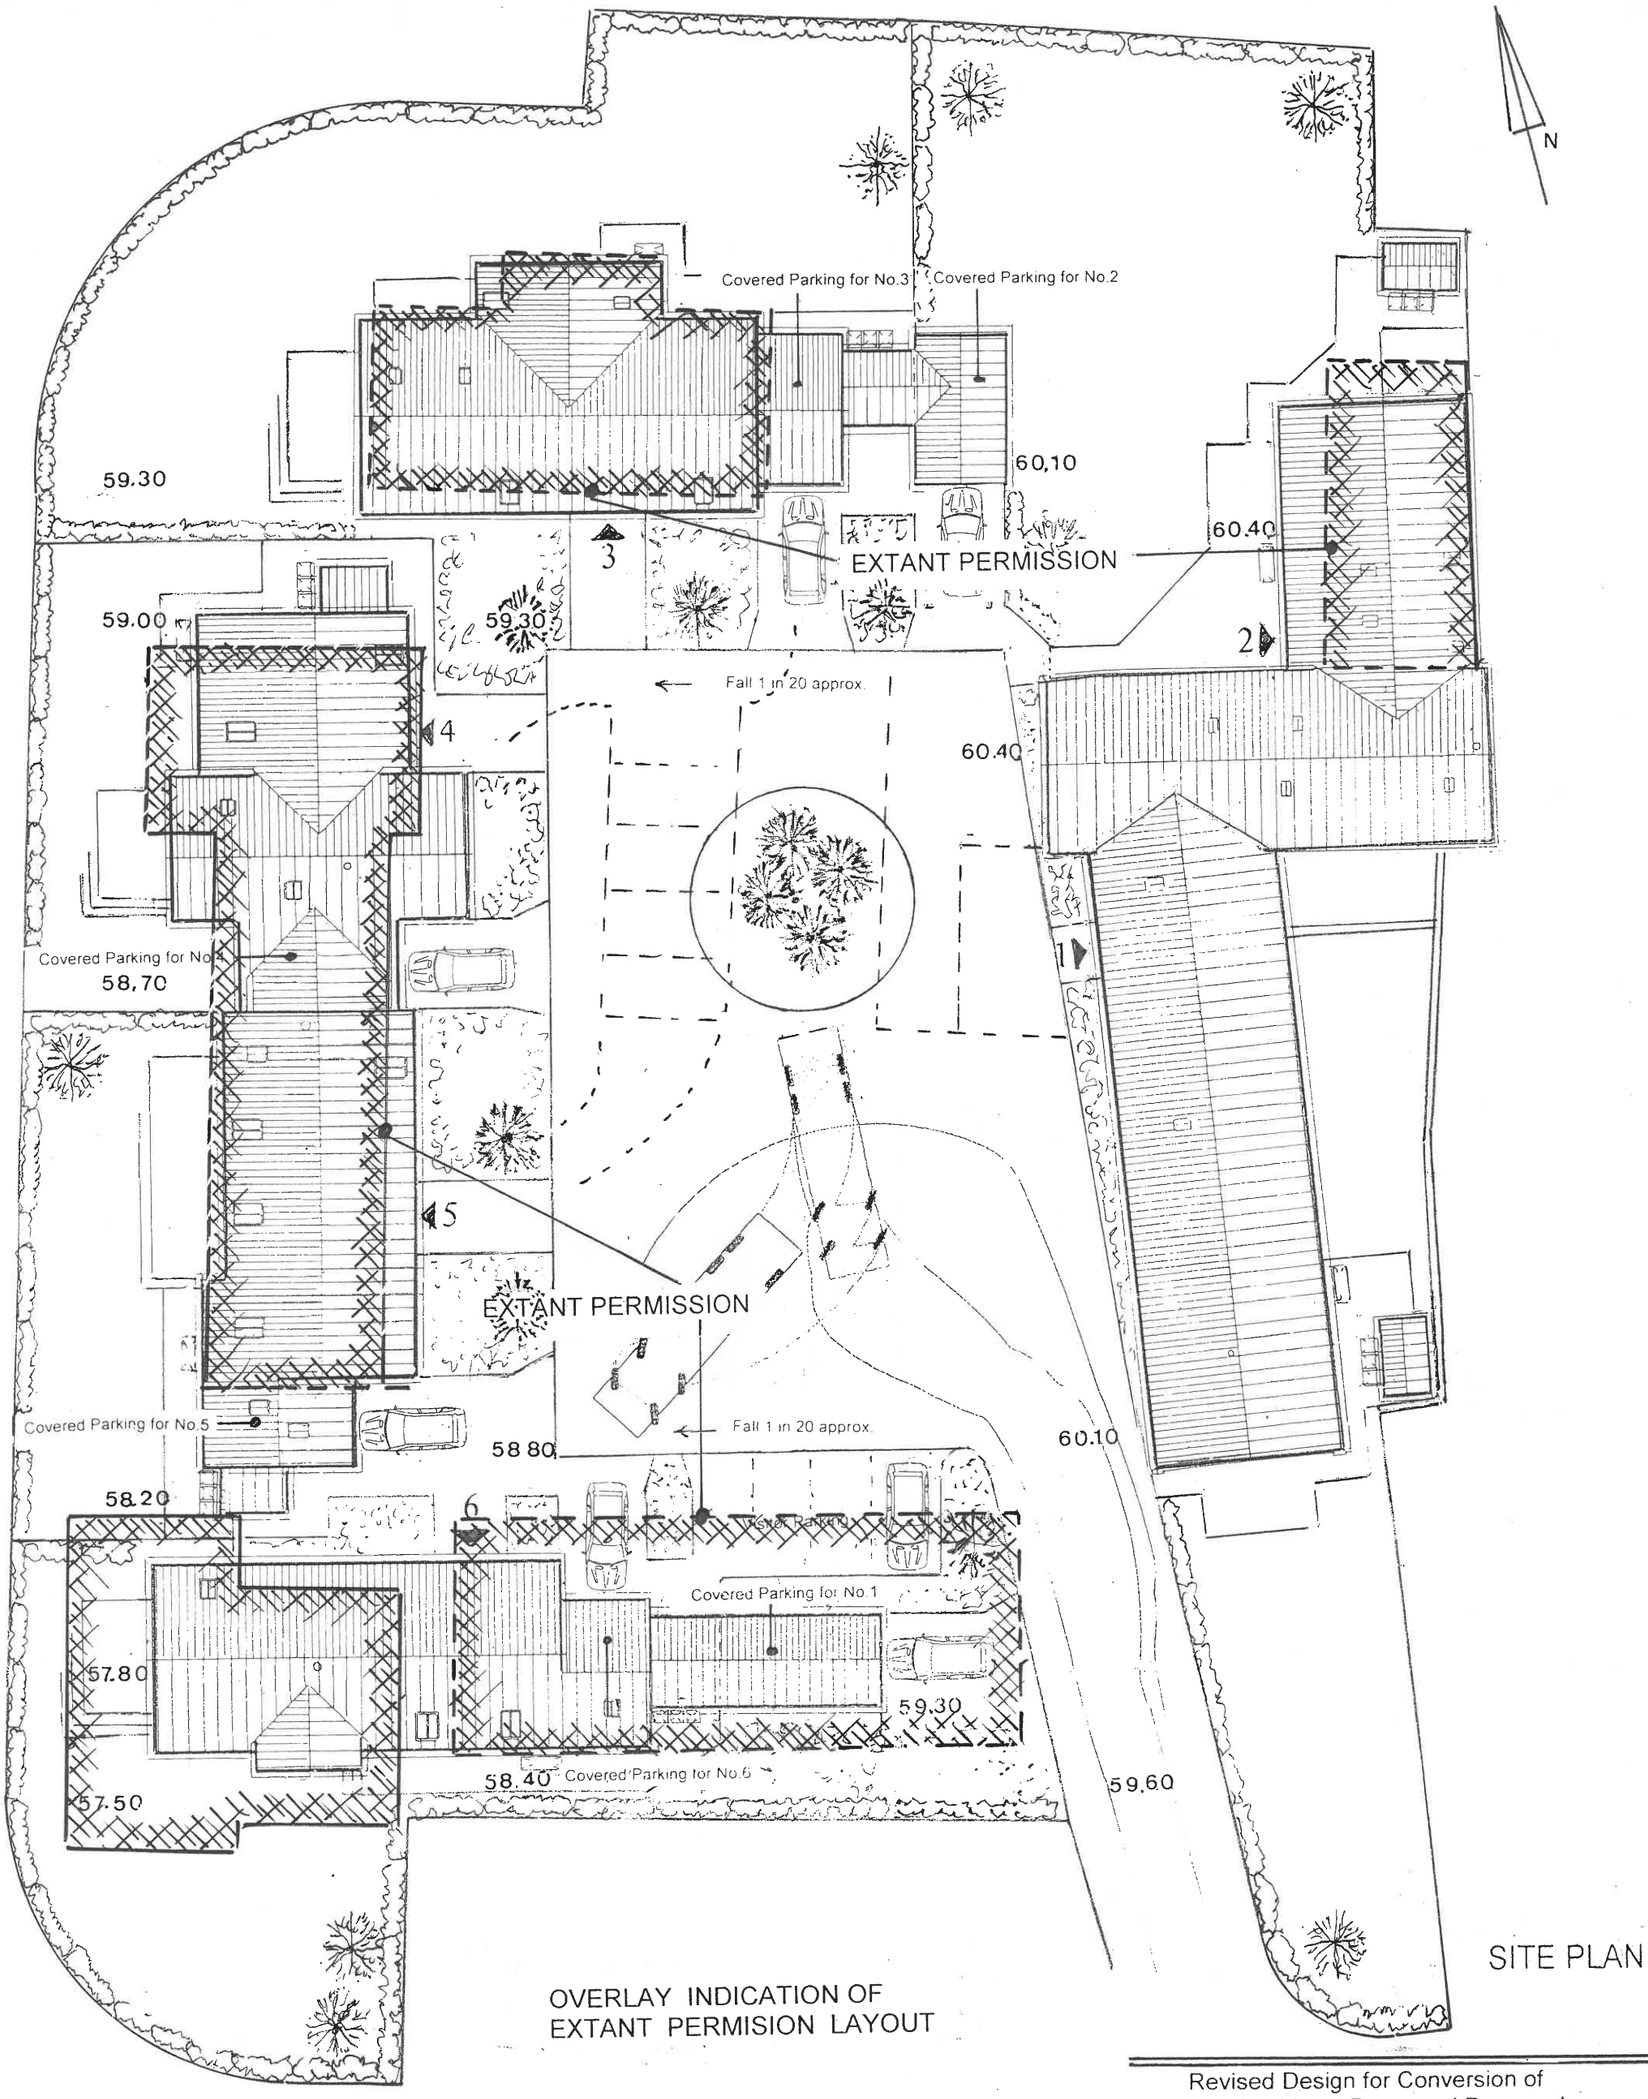



SITE PLAN

OVERLAY INDICATION OF
EXTANT PERMISION LAYOUT

Scale 1 250 at A3 Sheet Size

10
5
0 5 10

Revised Design for Conversion of Existing Listed Barns and Proposed Four Barn Style Dwellings with Covered Parking and Associated Works at Site West of Lordship Farmhouse, Pirton Road, Holwell Hertfordshire

Ivan J. Clarke & John W. Barrett
Hall Farm East, Letchworth Lane
Letchworth Garden City
Hertfordshire SG6 3NH
Tel. 01462 685 251
e-mail johnandivan@btconnect.com

Scale 1 : 250
Date : Feb.2025
Ref. W303