

NOTE : This drawing is subject to copyright, no portion is to be used without prior consent. This scheme is subject to Town Planning, Building Regulations and all other necessary consents. Dimensions, Areas and levels where given are subject to a site survey and are to be checked on site prior to construction.

This project falls under the Construction Design and Management Regulations 2015 whether domestic or commercial.
As the client you have specific duties under these regulations.
These duties are a legal requirement.
For information on your responsibilities please go to www.HSE.gov.uk then CDM Regulations 2015.


5m @1:50

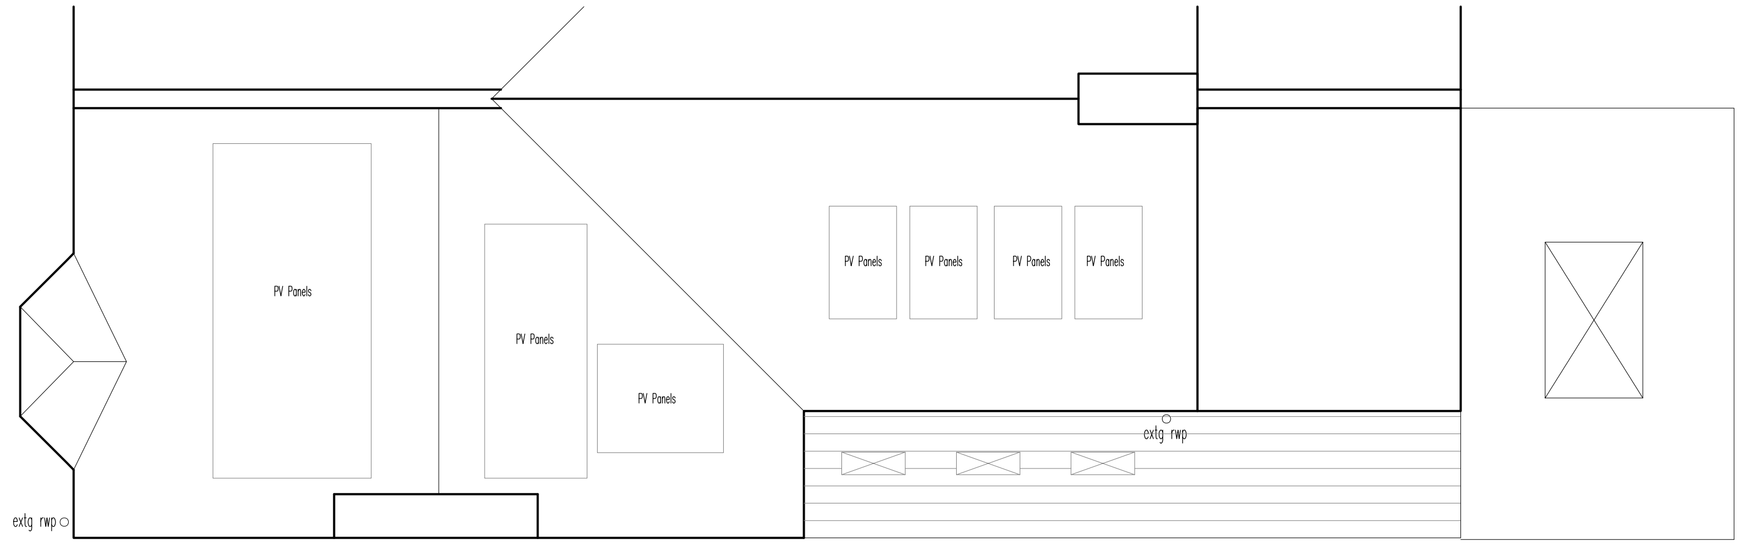

Roof Plan

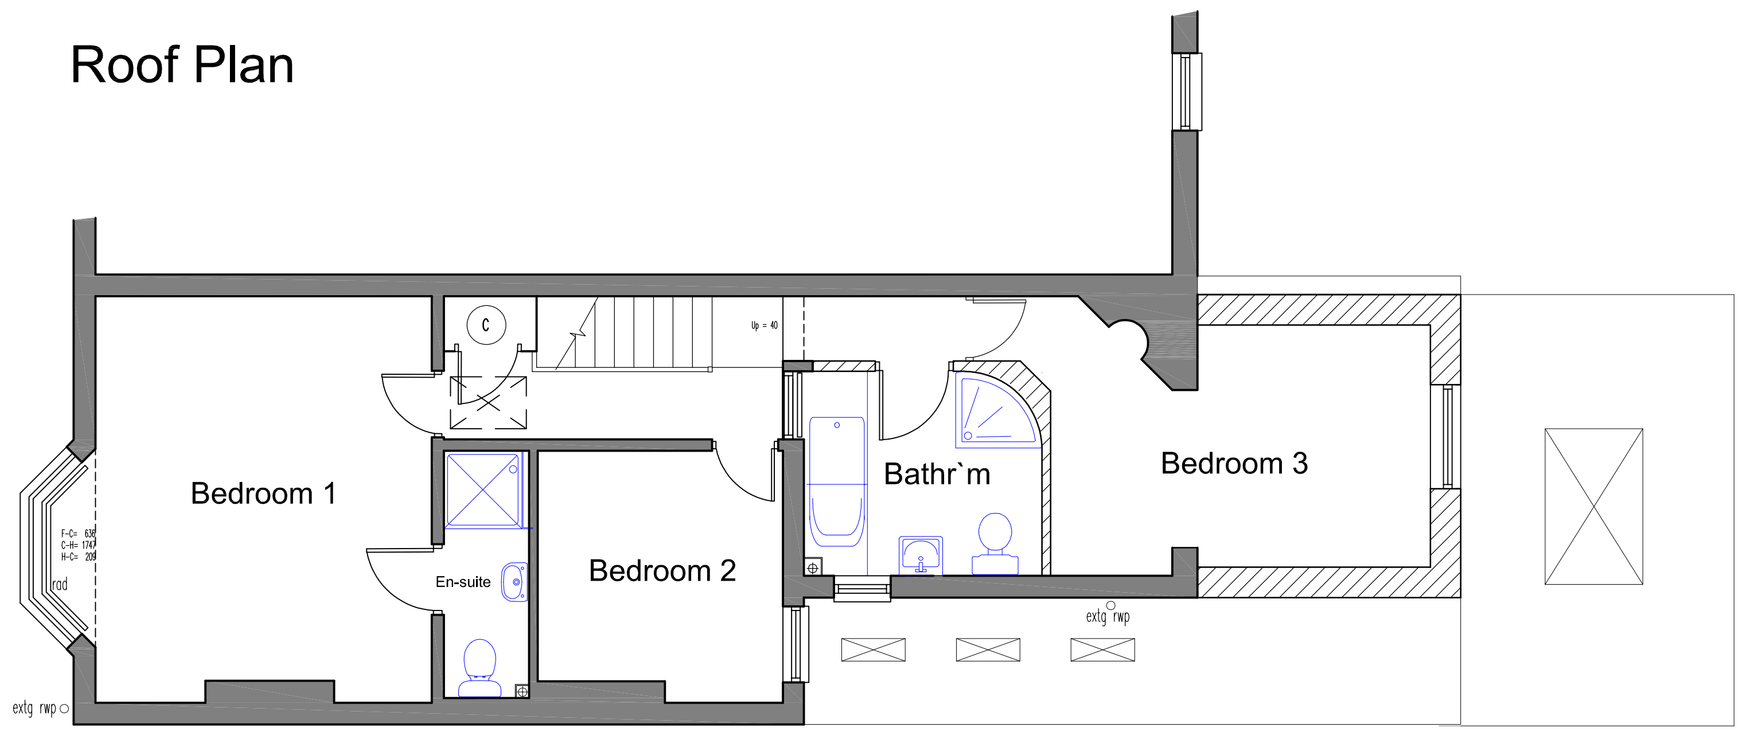

First Floor Plan

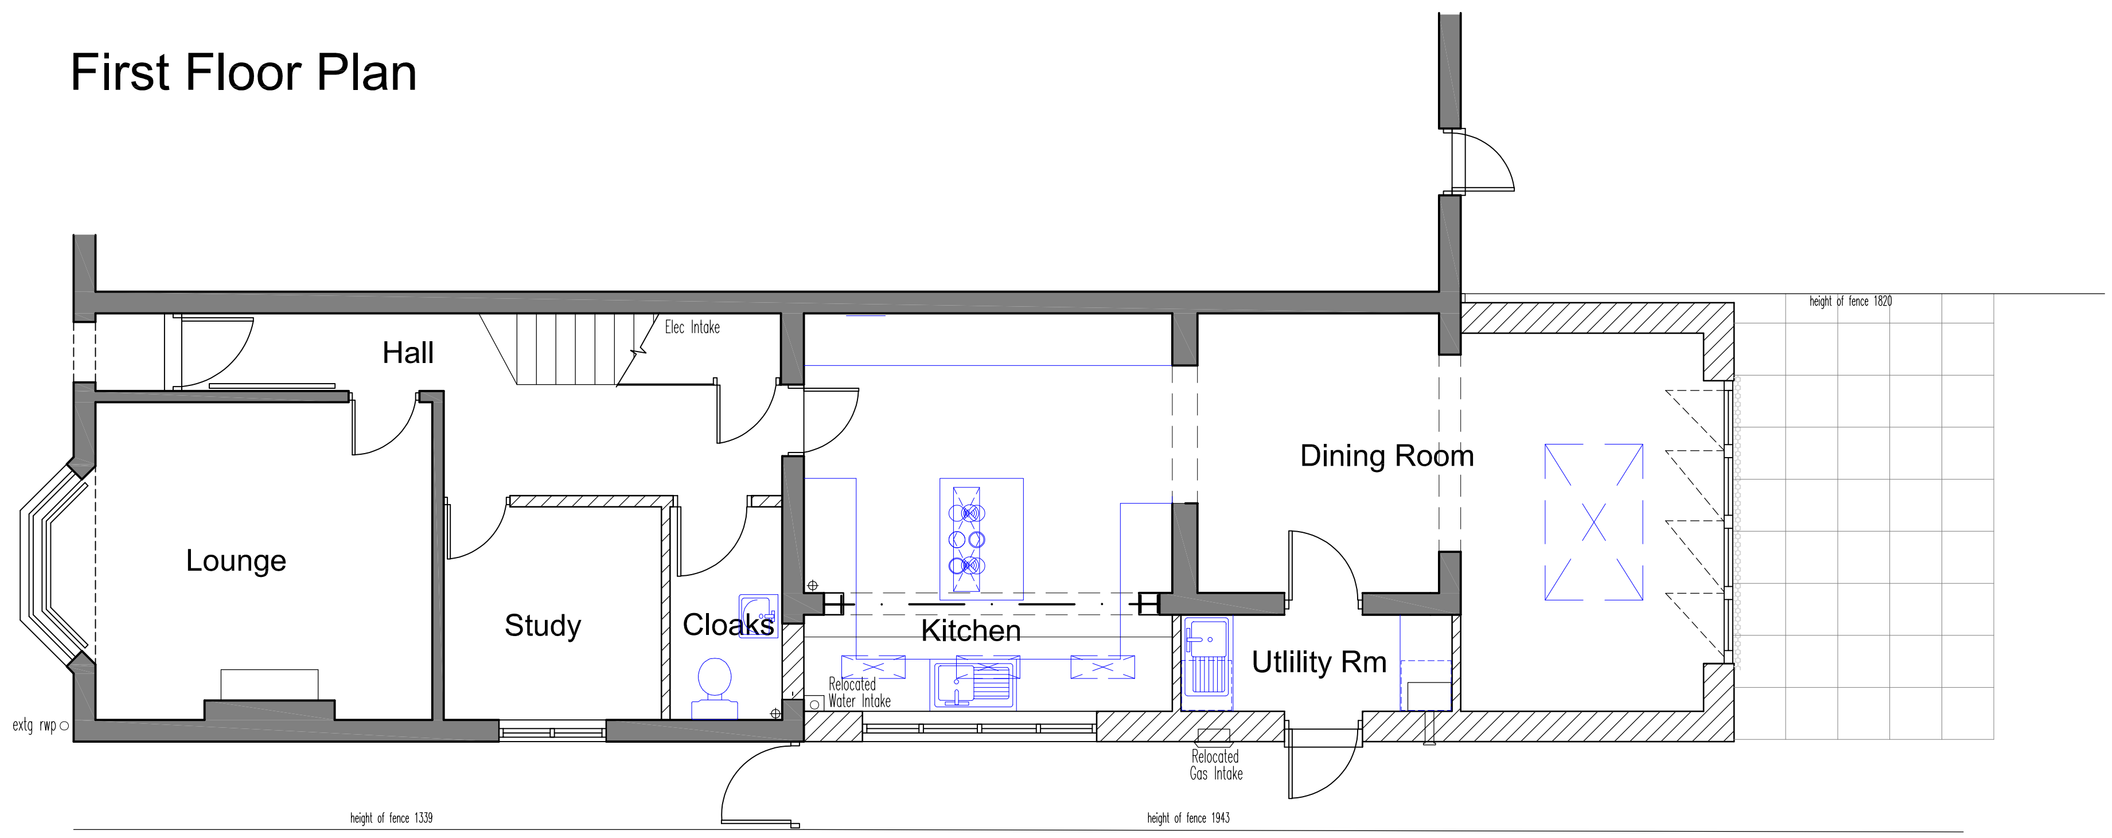

Ground Floor Plan

PRELIMINARY

Rev.	Date.	Amendments

bwp | bourne wood partnership
SALISBURY HALL, LONDON COLNEY, ST.ALBANS, HERTFORDSHIRE, AL2 1BU.
Tel:01727 821587
Email:admin@bournewp.co.uk
www.bournewp.co.uk

Client / Project:

Mr G Reynolds & Miss G Kilby,
40 York Road, Hitchen,
Herts. SG5 1XB

Drawing Title:

Proposed Floor and Roof Plans

Drawn By:	Date:
	Oct 2025
Scale:	Size:
1 : 50	A1
Job / Drawing Number:	Revision:
2281 PD01	C

Project Management And Cost Control Of Construction Projects