
DISCLAIMER:

This drawing is the property of the applicant and is issued on the condition that it is not reproduced, disclosed or copied to any individual without written consent from the applicant.

No Dimensions are to be scaled from this drawing EXCEPT FOR PLANNING PURPOSES.

©COPYRIGHT MT ARCHITECTURE LTD

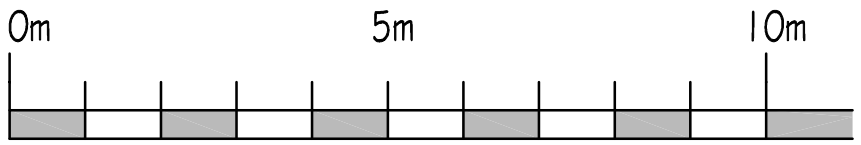


1:100 Scale

Issued for:

Rev:	Date:	Details:	Drawn:	Checked:



EXISTING REAR ELEVATION.

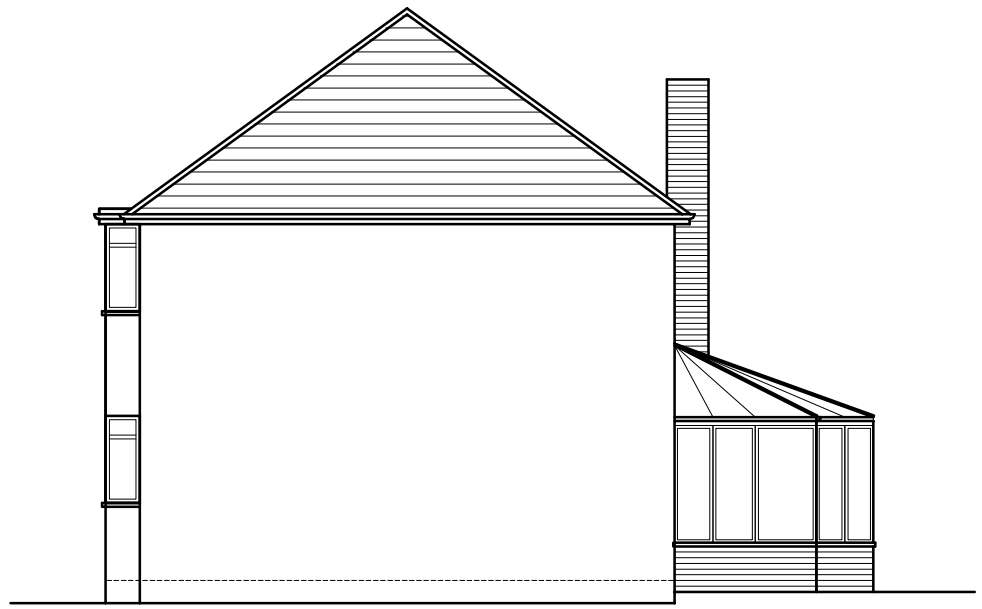

EXISTING SIDE ELEVATION.

MTArchitecture Ltd
DEPENDABLE ARCHITECTURAL SERVICES
7 Ream Close, Eynesbury, St Neots, Cambridgeshire PE192HE
www.mt-architectureltd.co.uk / info@mt-architectureltd.co.uk
01480 474708 / 07921504260

Scale: 1:100@A3	Drawing Title: EXISTING ELEVATION'S SHEET 2 OF 2.
Date: JUNE 2025	Project Title: 40 THE LEAS BALDOCK, SG7 6HZ.
Drawing no: 025061/06	Revision: -