

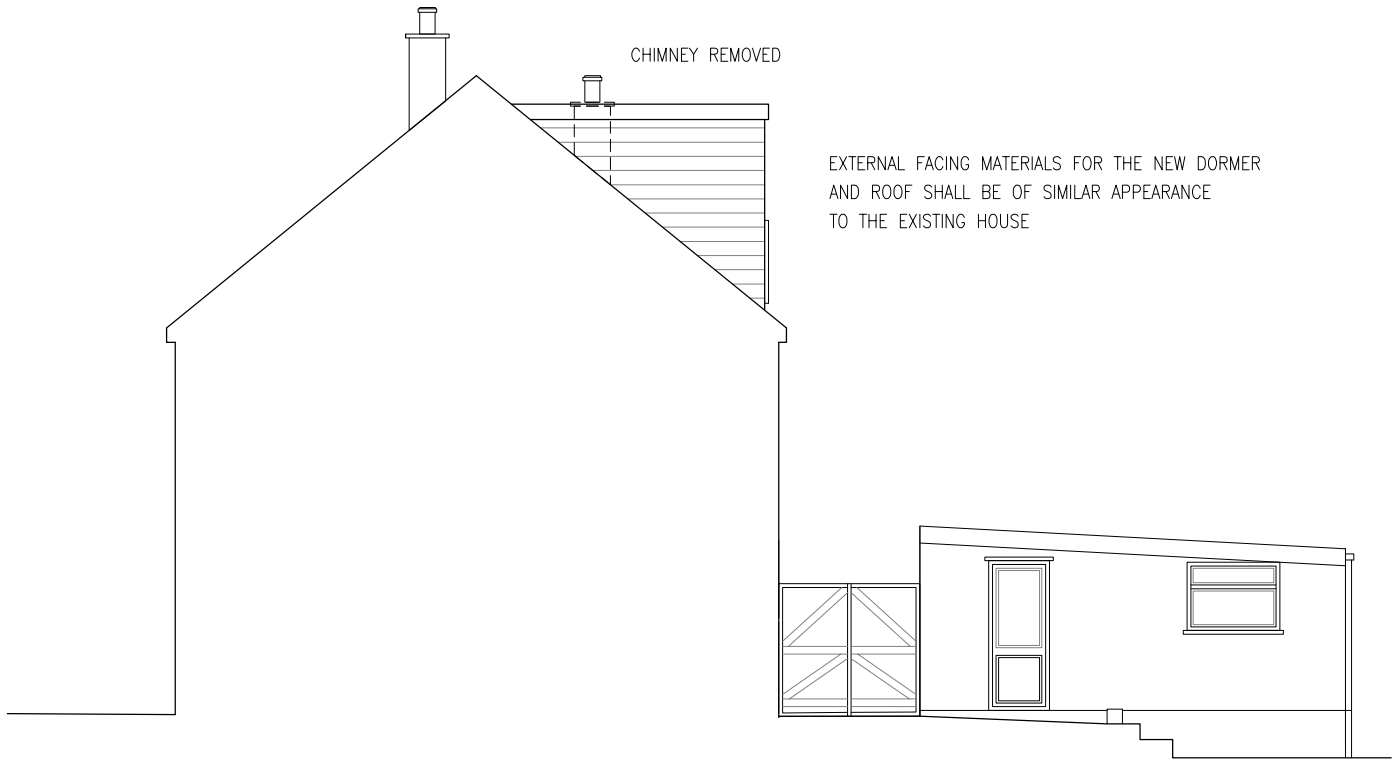



RIGHT ELEVATION

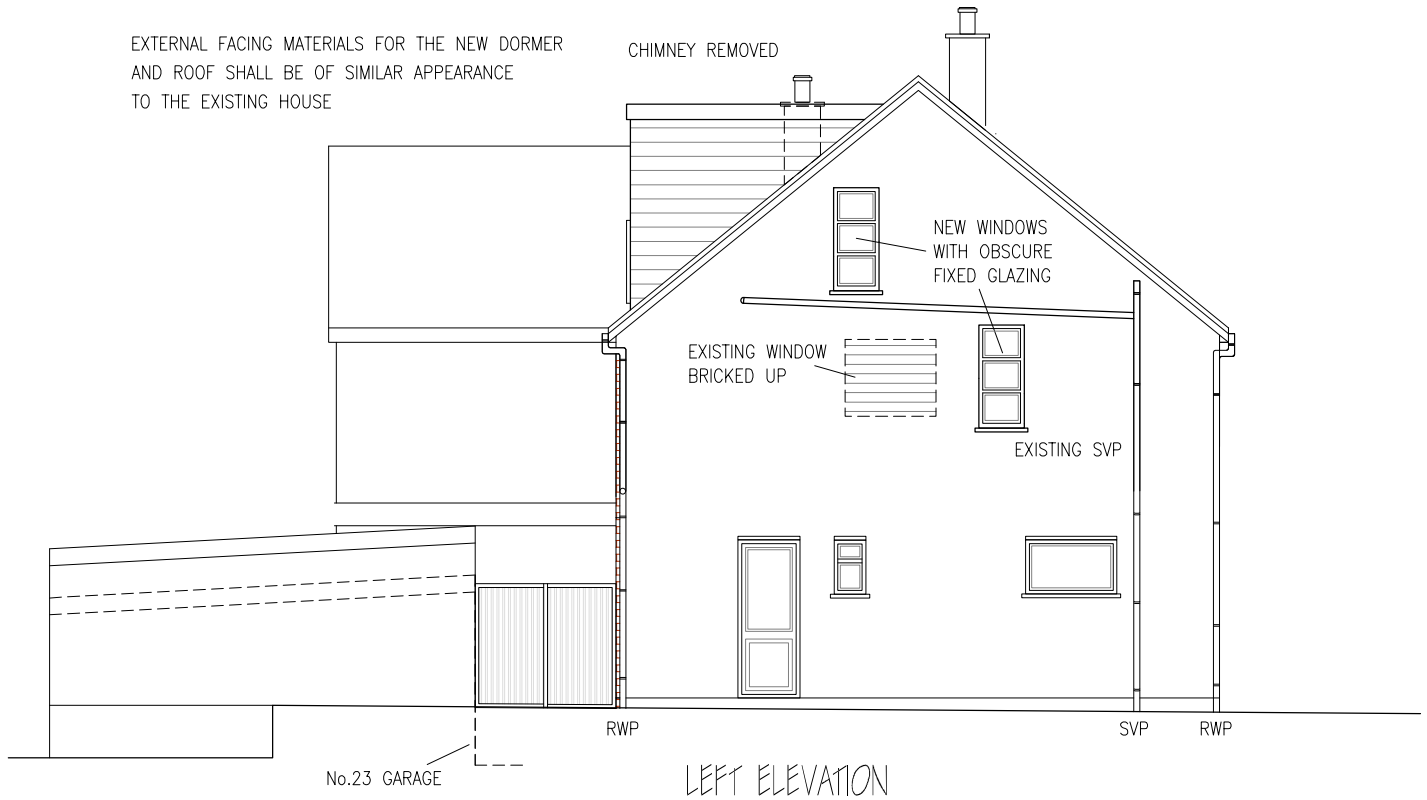

LEFT ELEVATION

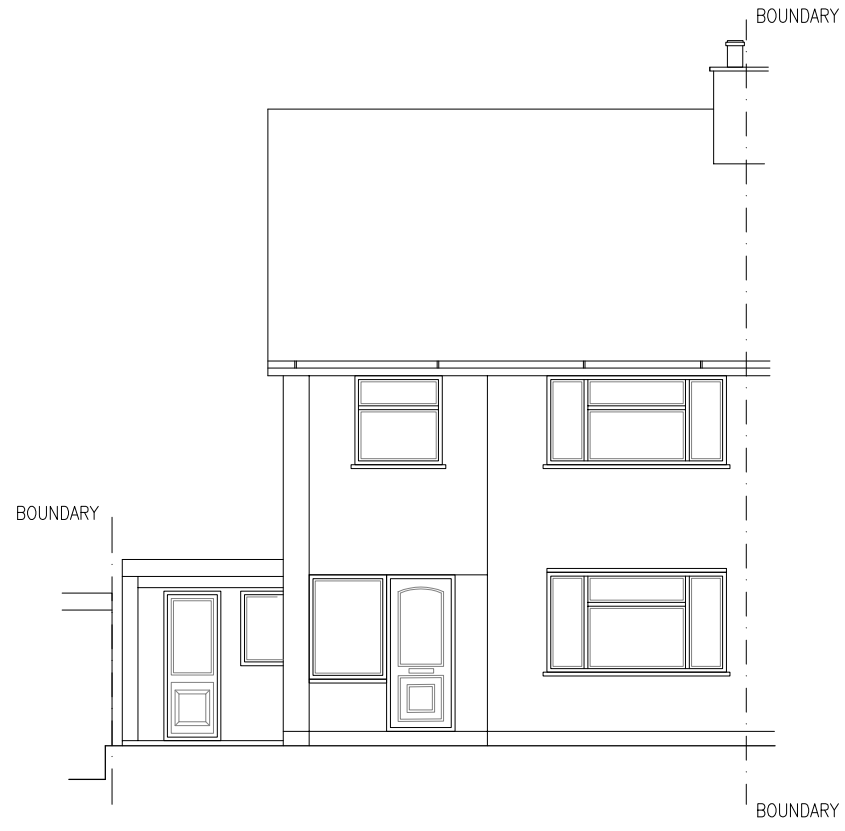

FRONT ELEVATION

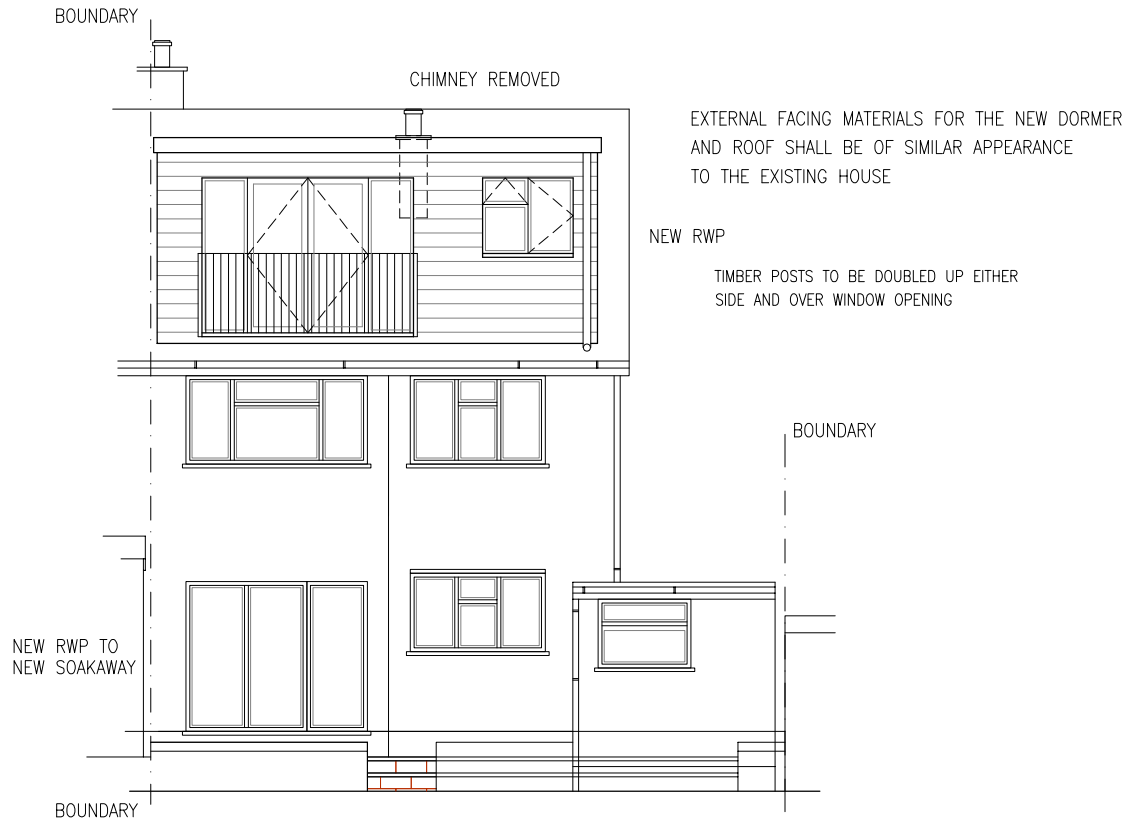

REAR ELEVATION

0 1m 2 3 4 5

Scale Bar

IMPROVE.IT DESIGN LTD
9 BROADSTONE, DARTMOUTH, DEVON. TQ6 9NR.
Tel: 07850 243045
Email: improveitdesignltd@gmail.com

CLIENT: MR L PERRICONE,
25 HARKNESS WAY,
HITCHIN, HERTS. SG4 0QJ.

PROPOSED
LOFT CONVERSION
(PROPOSED)

SCALE:	1:100 (A3)	DRG No.	22324/05