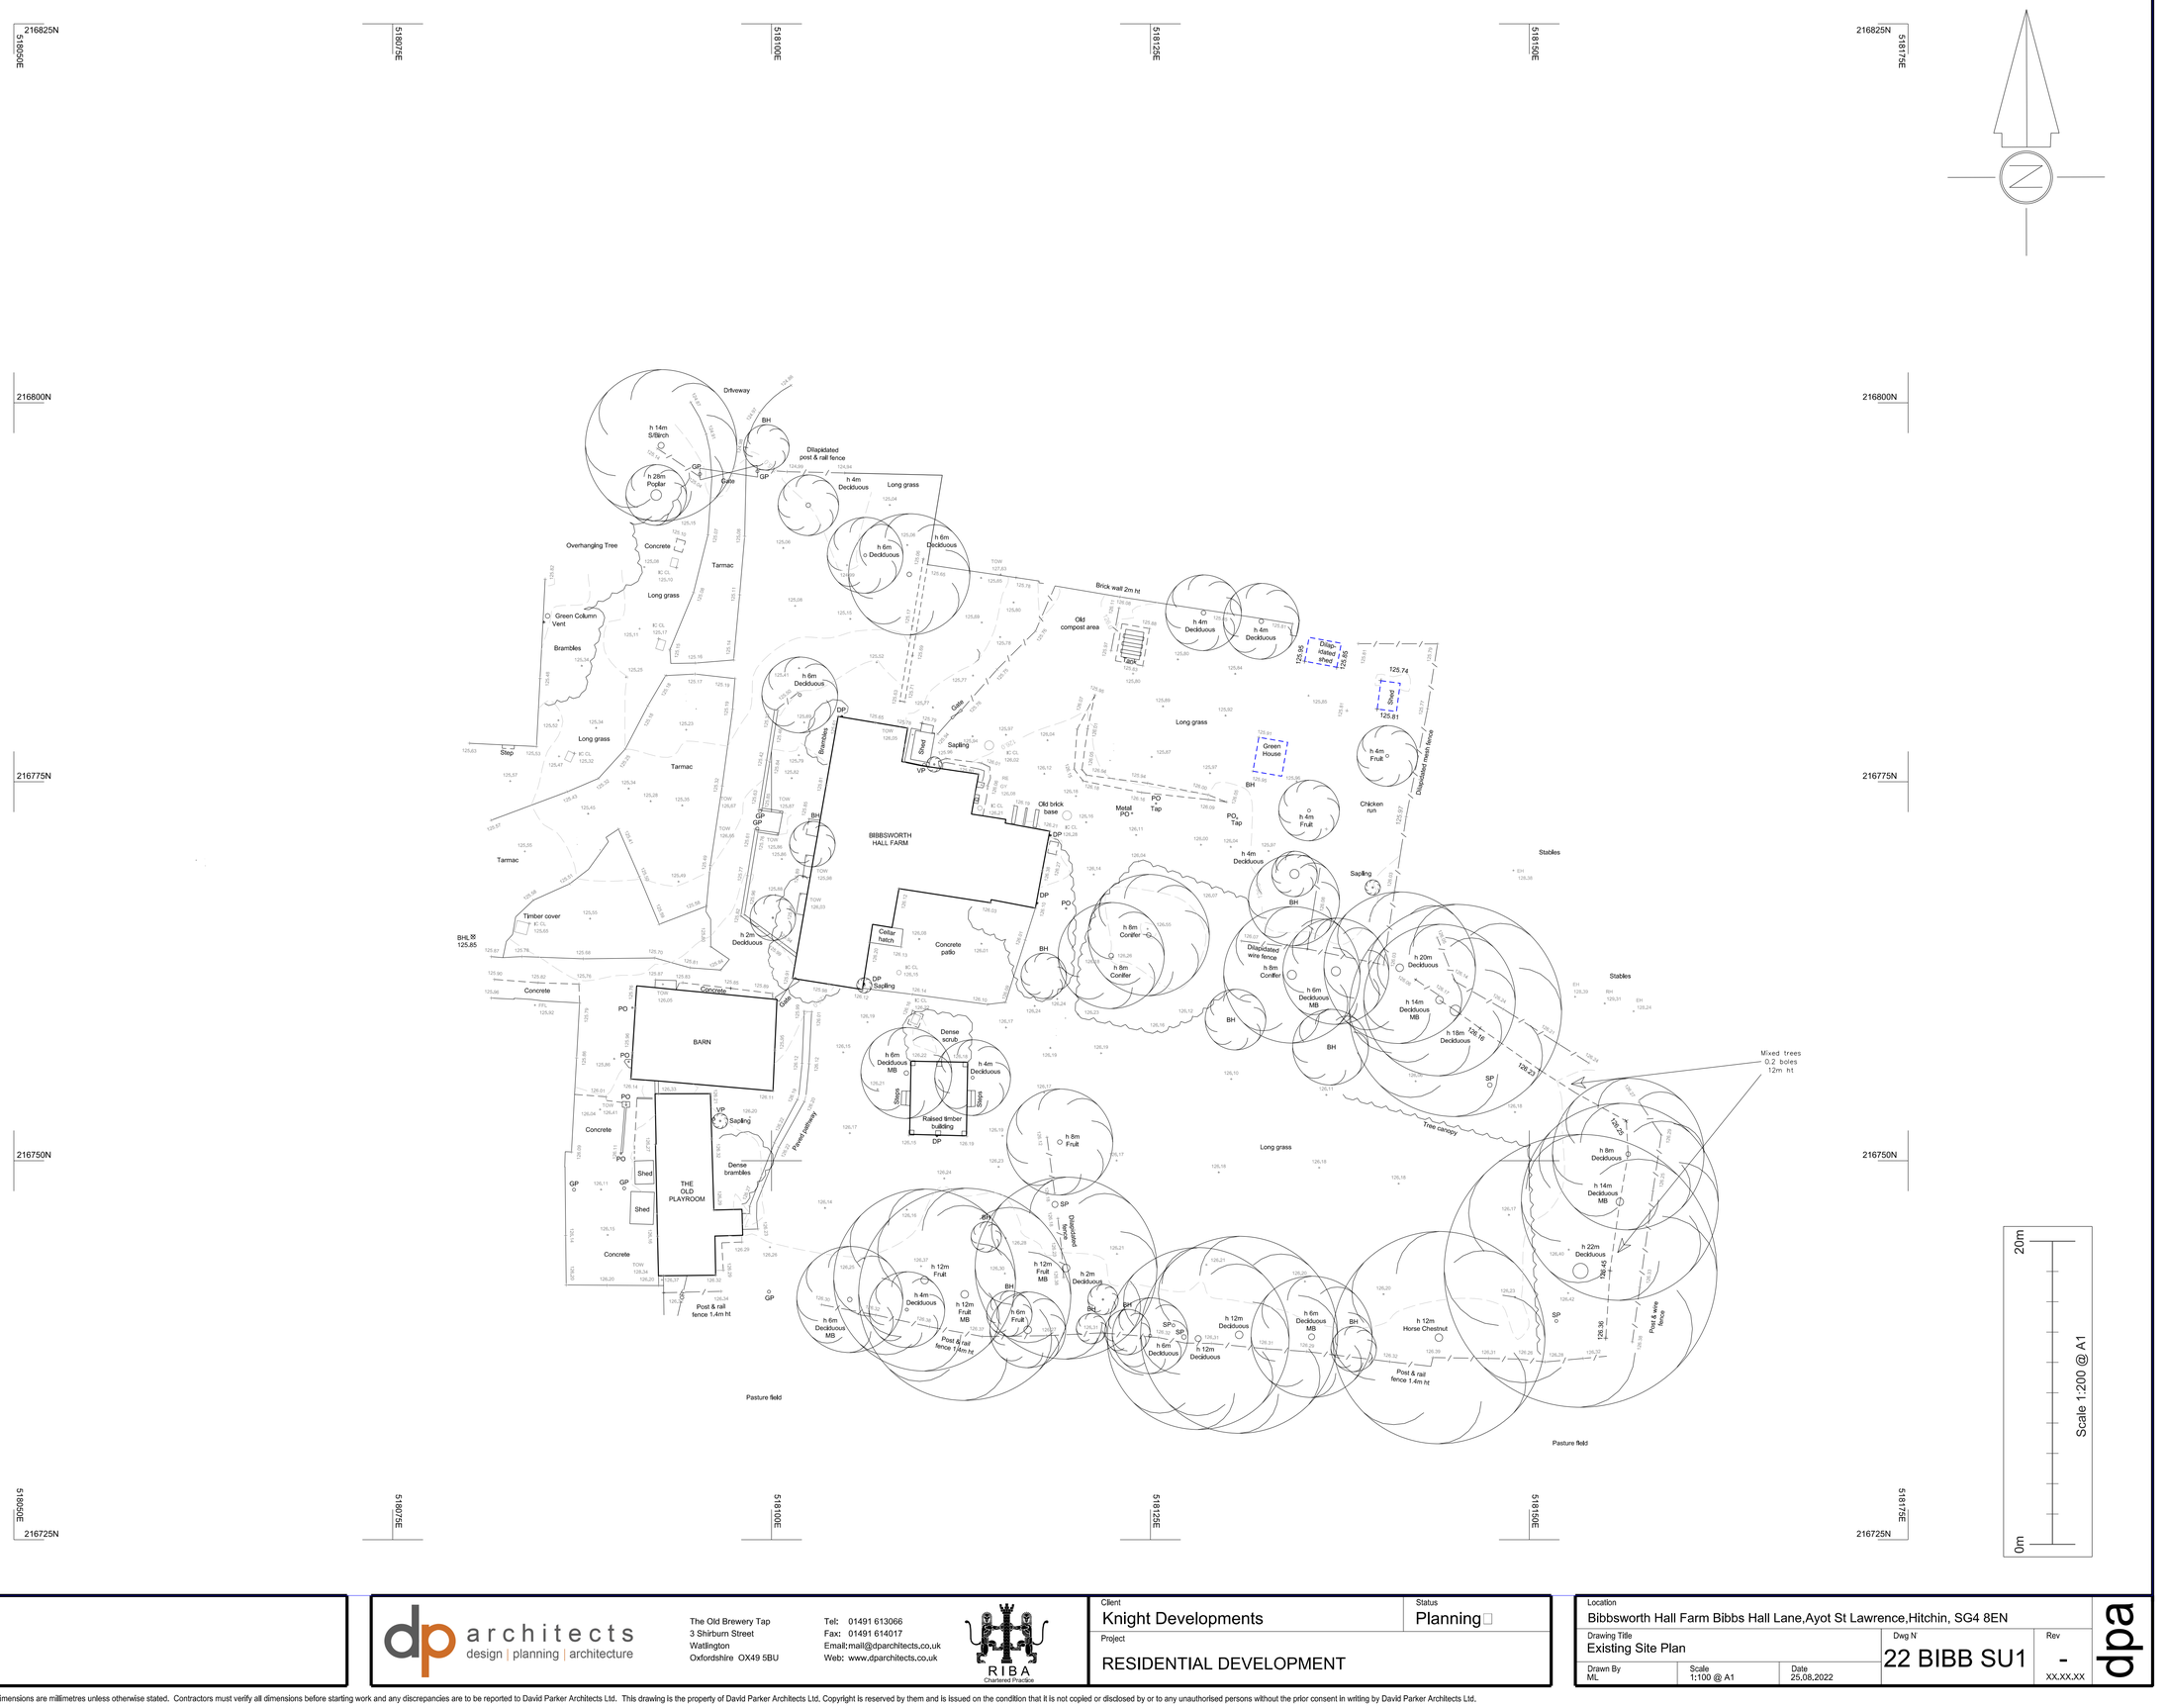


Notes/Revisions:
X

dp architects
design | planning | architects

The Old Brewery Tap
3 Shirburn Street
Watlington
Oxfordshire OX49 5BU

Tel: 01491 613066
Fax: 01491 614017
Email:mail@dparchitects.co.uk
Web: www.dparchitects.co.uk

RIBA Chartered Practice

Client: Knight Developments
Status: Planning ☐
Project: RESIDENTIAL DEVELOPMENT

Location: Bibbsworth Hall Farm Bibbs Hall Lane,Ayot St Lawrence,Hitchin, SG4 8EN
Drawing Title: Existing Site Plan
Dwg N: 22 BIBB SU1
Rev: -
Drawn By: ML
Scale: 1:100 @ A1
Date: 25.08.2022
XX.XX.XX

dpa

© Only to be scaled from for planning and land registry purposes. All figured dimensions are millimetres unless otherwise stated. Contractors must verify all dimensions before starting work and any discrepancies are to be reported to David Parker Architects Ltd. This drawing is the property of David Parker Architects Ltd. Copyright is reserved by them and is issued on the condition that it is not copied or disclosed by or to any unauthorised persons without the prior consent in writing by David Parker Architects Ltd.