

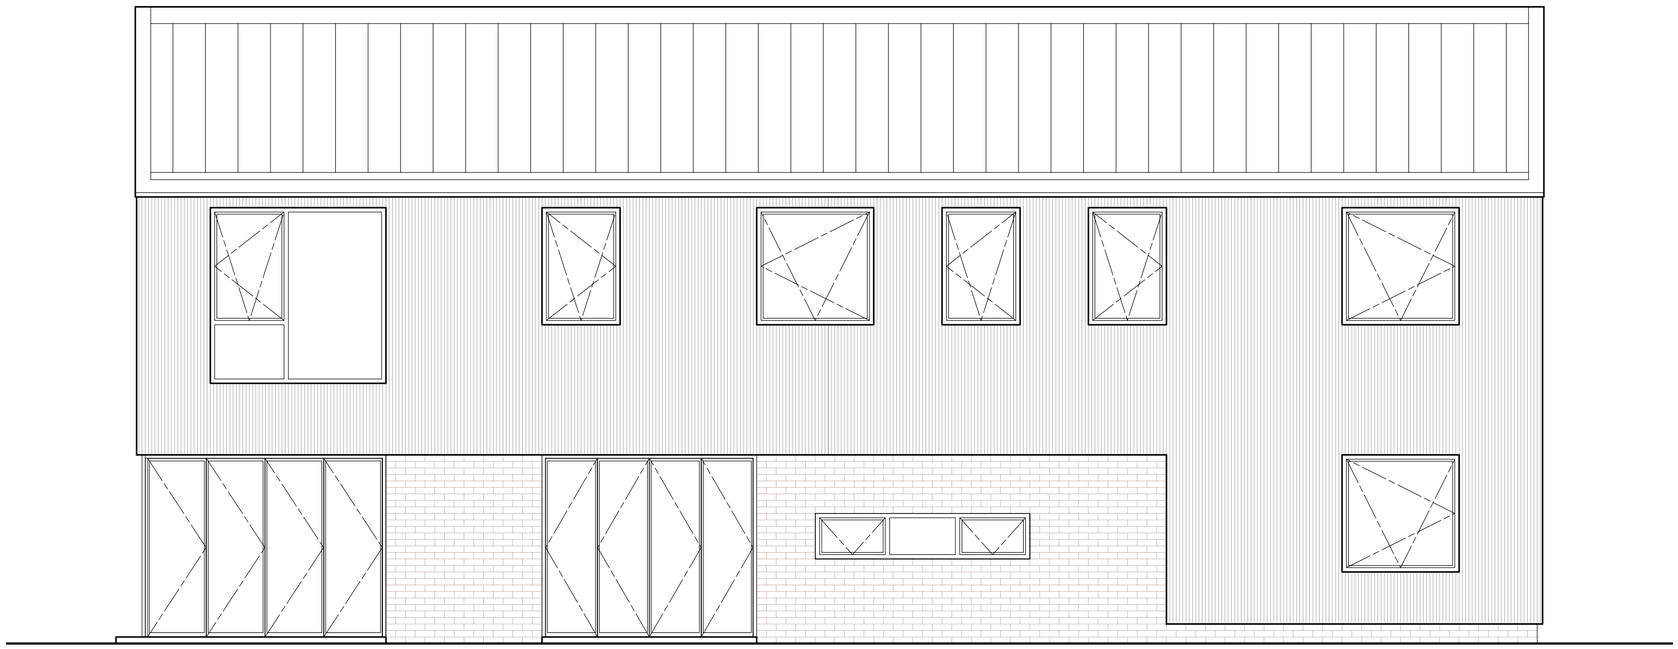


1 Rear Elevation
Scale: 1:50

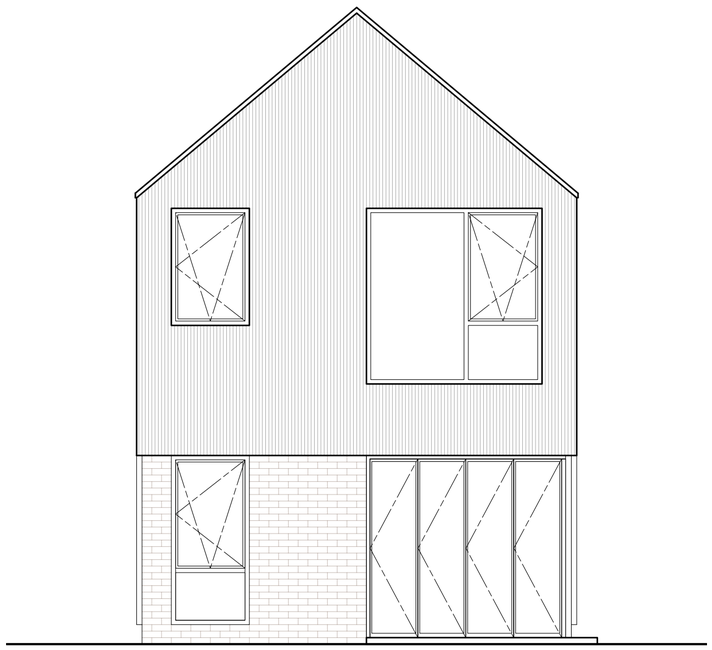

2 End Elevation (Garden)
Scale: 1:50

Notes:

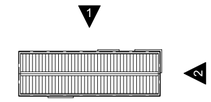

Meters
0 1 2 3

REVISION	DATE	AMENDMENT

ANY ORDNANCE SURVEY DATA USED IS BASED UPON THE ORDNANCE SURVEY MAP WITH THE SANCTION OF THE CONTROLLER OF HM STATIONERY OFFICE. CROWN COPYRIGHT RESERVED ORDNANCE SURVEY LICENCE NUMBER LIG0151.

NO RESPONSIBILITY CAN BE TAKEN FOR ANY RELIANCE BASED ON THE INFORMATION CONTAINED HEREIN.

SWORDERS
Agricultural Commercial Residential

SURVEYORS | PLANNERS | ARCHITECTS
HERTFORDSHIRE | NORFOLK |WARWICKSHIRE | SOMERSET
Phone (01279) 771188 | E-mail post@sworders.com

SCHEME
DEVELOPMENT AT
FEARS END, SANDON

TITLE
HOUSE No.5
ELEVATIONS (Sheet 2 of 2)

PAPER SIZE A2L

© Copyright 2025, Sworders. All rights reserved. The contents of this drawing remain the sole property of Sworders and must not be copied or reproduced without prior permission.

SCALE 1:50 | DRAWN BY RB 24/10/2025 | CHECKED BY JS

CLIENT No.	DRAWING No.	REVISION
CAM3064	222140-PL-5-302	