EXTERNAL MATERIALS:	
External Walls	- White render over brick plinth
Pitched Roof	- Interlocking roof tiles to match existing.
Flat Roof	- Dark grey EPDM membrane
Fascia	- UPVC
Windows	- UPVC
Doors	- UPVC / Composite
Bifold Doors	- Powder coated aluminium
Rainwater Goods	- Black UPVC




1 Front Elevation - Proposed
1 : 50



2 Side 1 Elevation - Proposed
1 : 50



3 Rear Elevation - Proposed
1 : 50

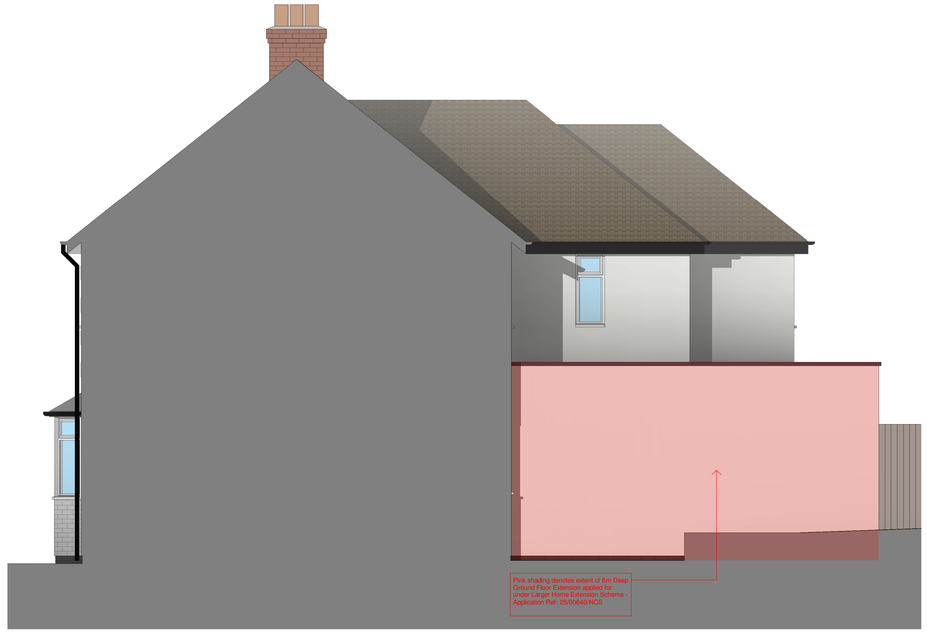

4 Side 2 Elevation - Proposed
1 : 50

0 1 to 50 5m

Rev	Date	Details	Drawn	Checked
1	08.09.25	Side windows updated and sidelight removed from front door.		

Issued for:

Project/Client: 15 High Dane	Project No: Project Number
	Dwg No: A106
	Rev: 1
Drawing: Proposed Elevations	Scale: 1 : 50 @A1
	Drawn By: Author Date:
	Checked By: Checker Date:

D.Chandler Architectural Design Ltd

61 Gernon Road, Letchworth, Hertfordshire, SG6 3HS

daniel@dcarchitectural.org - Tel: 01462 640650 - M: 07901864742