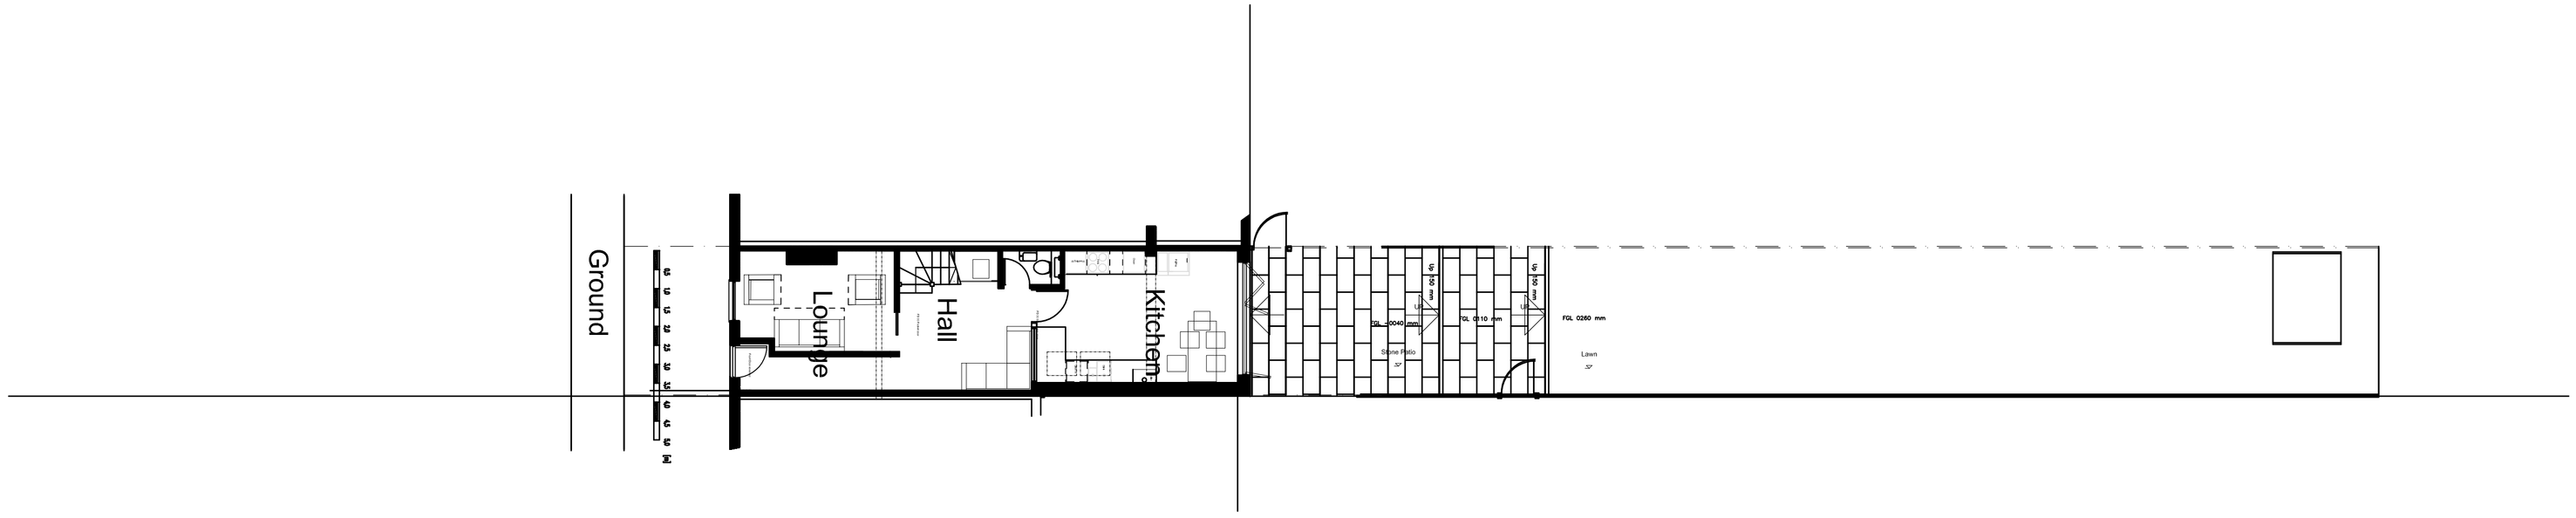


REV	DESCRIPTION	DATE	DRAWN	AUTH
P03	Submitted for Planning	30.01.2024	ANO	RB
P04	Levels Added for Planning	13.02.2025	ANO	RB
P05	Ground Extension reduce by 2850 in depth	01.05.2026	ANO	RB

REV	DESCRIPTION	DATE	DRAWN	AUTH

Do not scale from the drawing, work to figured dimensions only.
All dimensions are to be checked on site.
for the avoidance of any doubt, all dimensions are measured to wall structure and not finishes unless otherwise stated.

Client: 32 Rock Road, Royston, SG8 5EU
Internal Project No:
Project: Extensions to 32 Rock Road
Suitability:
Title: Proposed Site Plan
Series: (PA) PLANNING
Date: 11/01/2025
Scale (A1): 1:100
Drawing No: Job No: 24/03 | Originator: RB | Zone: | Level: 00 | Type: PL | Role: A | Number: 101
Rev: P 05
Drawn:
Reviewed:
Auth:
Status: PLANNING