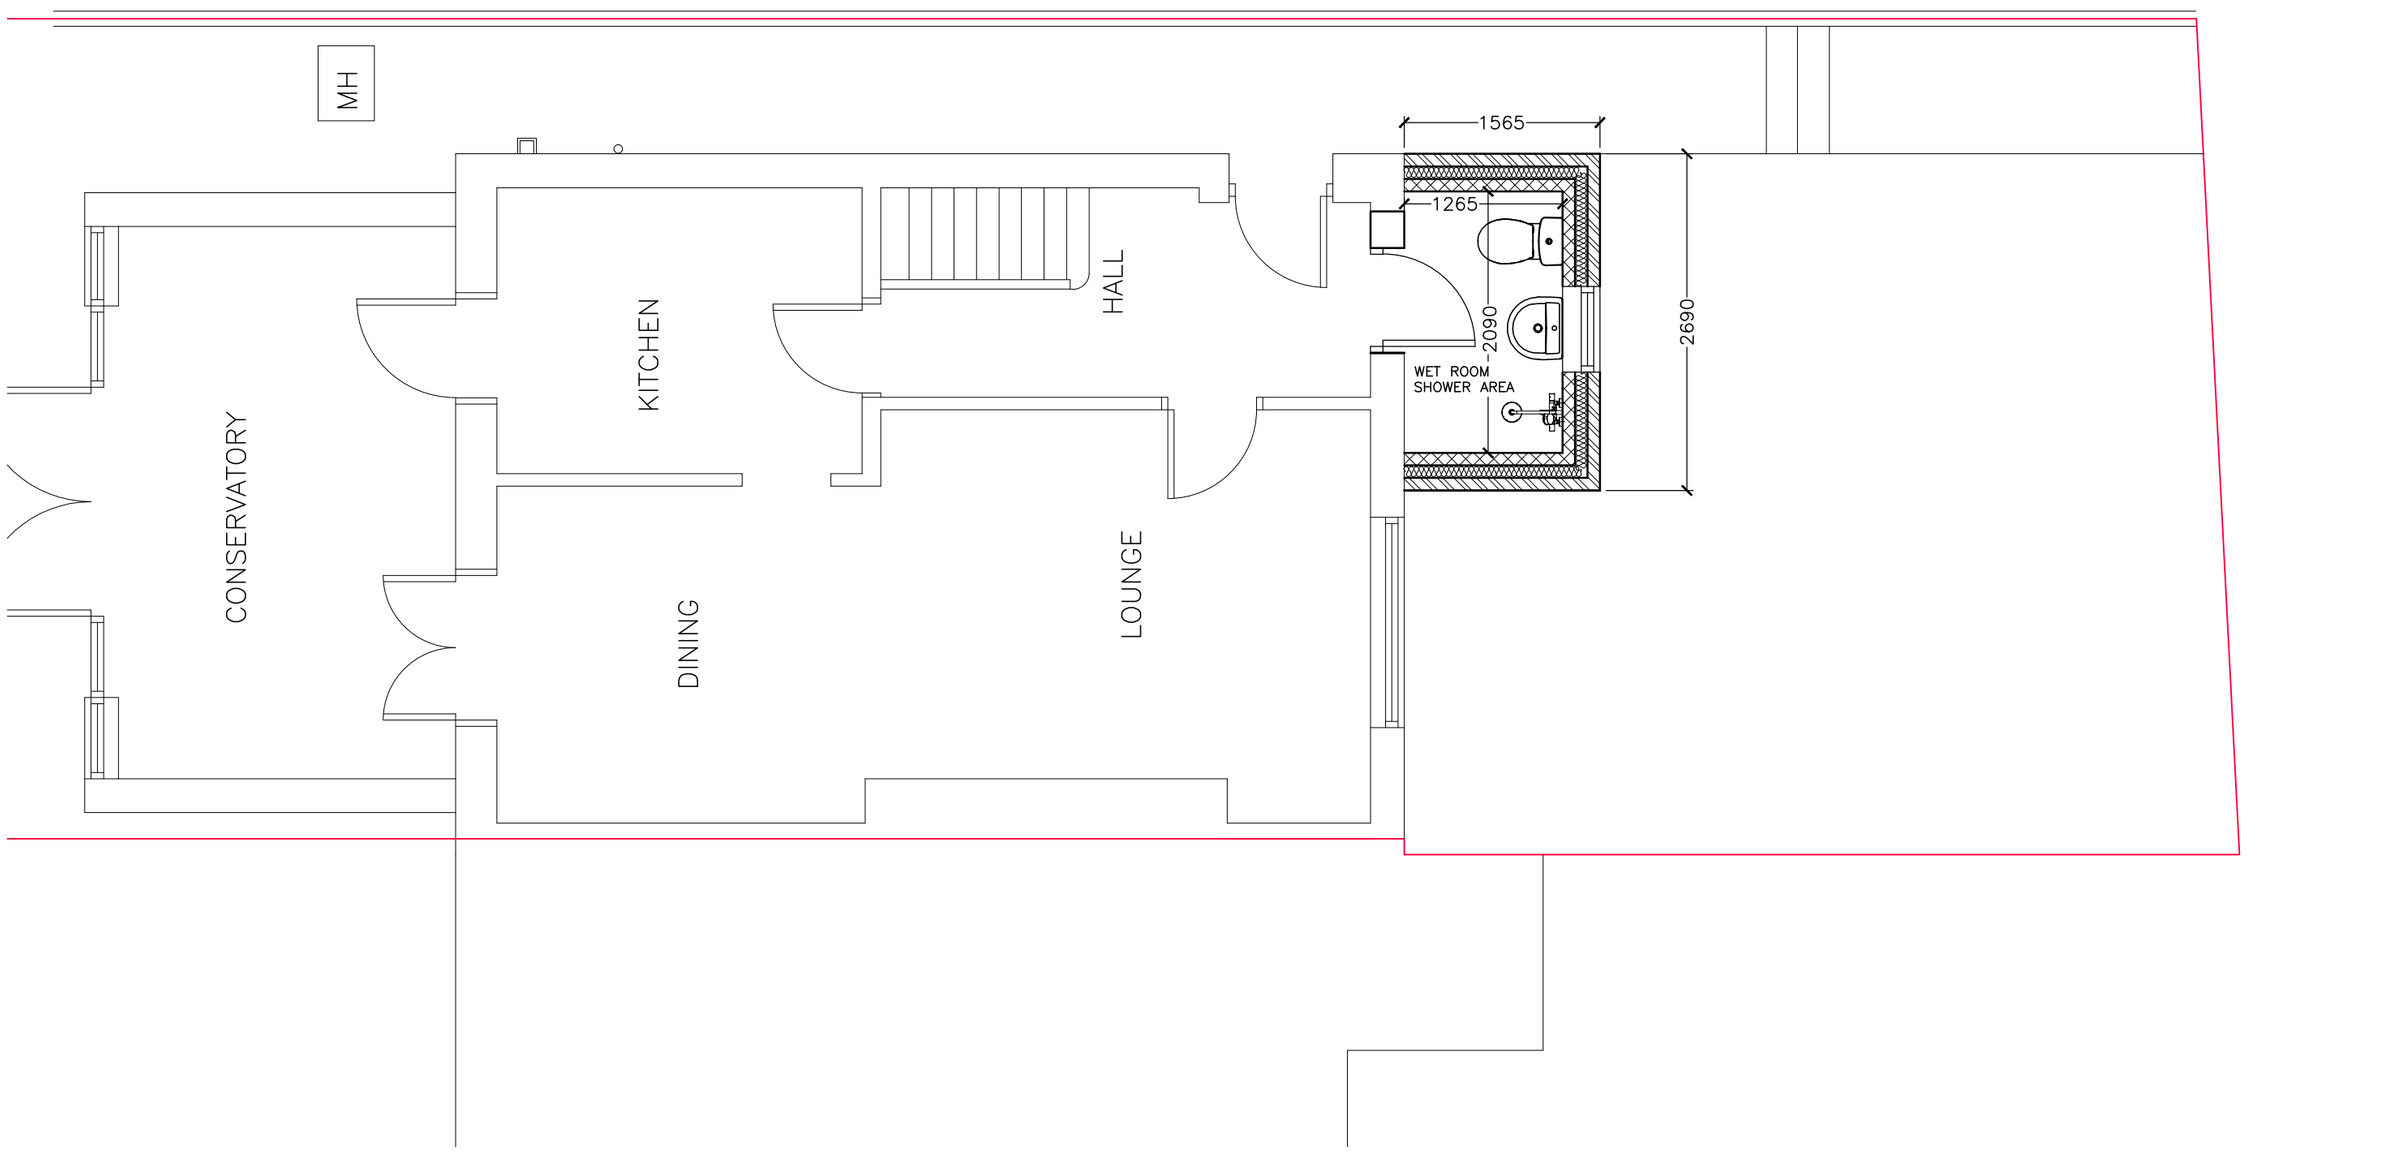


GROUND FLOOR PLAN – PROPOSED (1:50)

NOTES AND REVISIONS

All stated dimensions must be verified on site. Lobs Design must be advised of any discrepancies.
This drawing must be read together with the specification/Bill of Quantities and related drawings.

This drawing is for the purpose of obtaining Planning & Building Regulations Approval only. Should the contractor use them to build from then they assume full responsibility for the design.

REV	DESCRIPTION	DRWN	DATE
A	EXTENSION REDUCED IN DEPTH AND INCREASED IN WIDTH	ipl	12.12.25
–	–	–	–

0 1000 2000 3000 4000 5000mm

1:50

Client
94 Hallmead
Letchworth Garden City
Herts, SG6 4BJ

Project
Single Story Front Extension

Drawing Title
Ground Floor Plan

Proposed

Scale	Date	Drawn	Checked
	Nov 2025	KRL	

Project No	Drawing No	Revision
LD803	P02	A

LGCHF Garden City Heritage Awards Winning Designer

Lobs Design
Architectural Services
Devonshire B.C.
Works Road,
Letchworth Garden City
Hertfordshire, SG6 1GJ
T: 01462 488212
M: 07960 006077
E: info@lobs-design.co.uk