


FRONT ELEVATION (1:100)

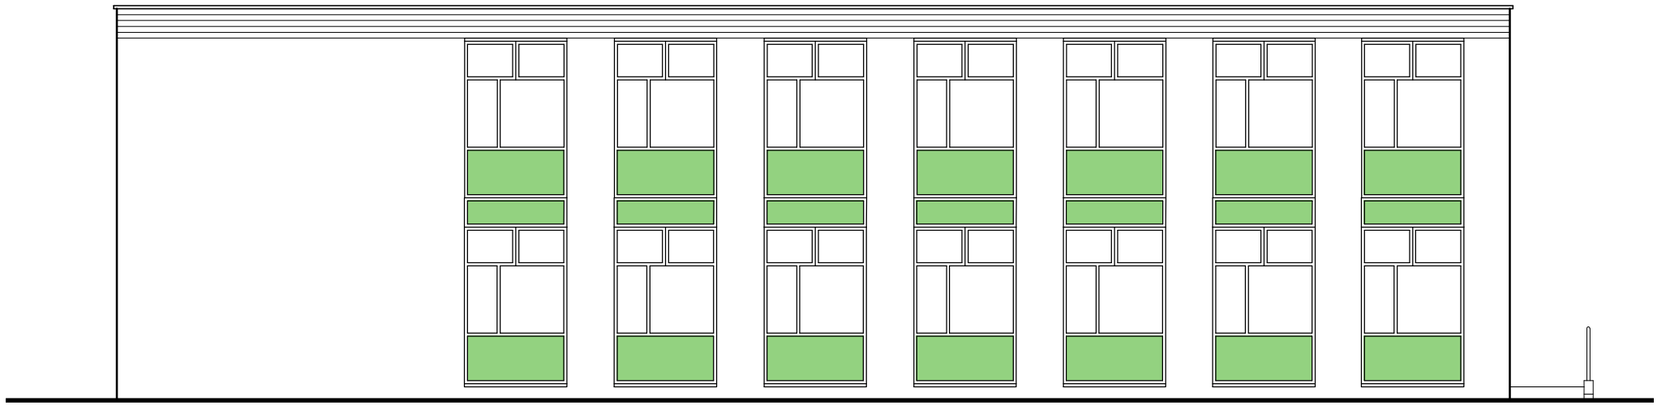

MAIN ENTRANCE

SIDE (ENTRANCE) ELEVATION (1:100)

NOTES AND REVISIONS

No dimensions are to be scaled from this drawing. All stated dimensions must be verified on site. Lobs Design must be advised of any discrepancies.
This drawing must be read together with the specification/Bill of Quantities and related drawings.

This drawing is for the purpose of obtaining Planning & Building Regulations Approval only. Should the contractor use them to build from then they assume full responsibility for the design.

REV	DESCRIPTION	DRWN	DATE	REV	DESCRIPTION	DRWN	DATE
–	–	–	–	–	–	–	–

0 2.0 4.0 6.0 8.0 10.0m

1:100

Client
Jackie's Drop In
Broadway, Letchworth Garden City
SG6 3PA

Project
Proposed External Lift Shaft

Drawing Title
Front & Side Elevations

Existing

Scale	Date	Drawn	Checked
As Shown	Mar 2026	KRL	

Project No	Drawing No	Revision
LD743	E04	–

LGCHF Garden City Heritage Awards Winning Designer

Lobs Design
Architectural Services
The Pixmore Business Centre
Pixmore Avenue,
Broadway, Letchworth Garden City
Hertfordshire, SG6 1JG
M: 07960 006077
E: info@lobs-design.co.uk