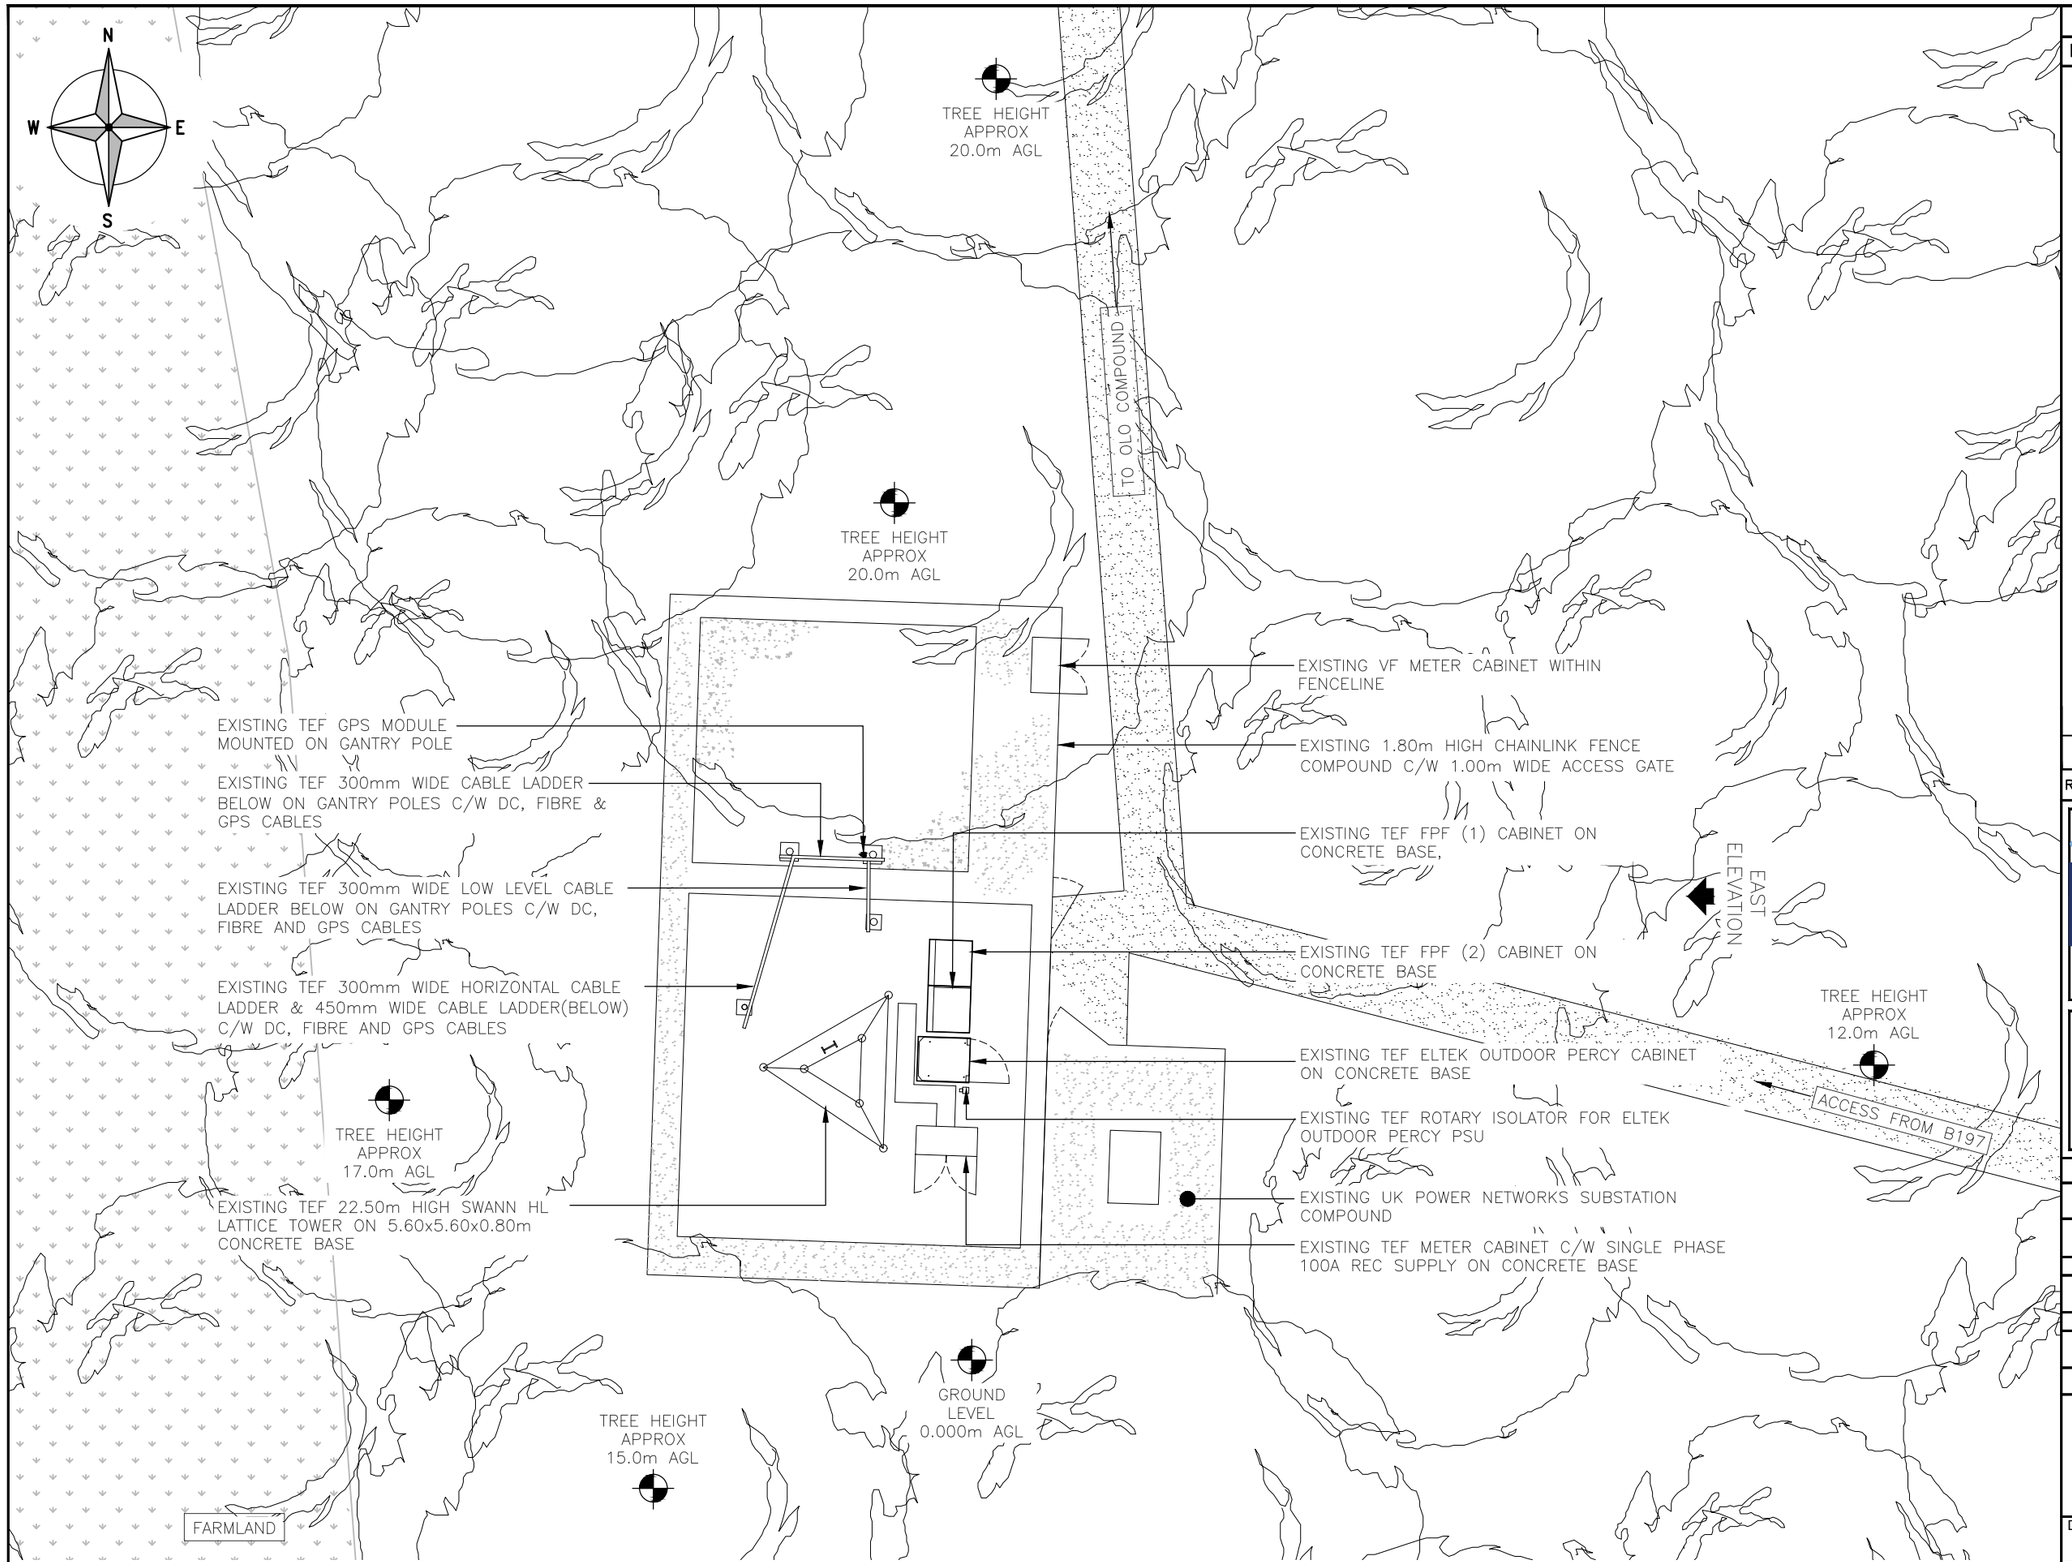


EXISTING SITE PLAN

(1:100)

5000 0 5000 10000

ORIGINAL SCALE AT A3 – 1:100 ALL DIMENSIONS IN MILLIMETRES

ALL DIMENSIONS ARE IN mm UNLESS NOTED OTHERWISE

N.G.R E: 524132 N: 231361

NOTES:

REV	MODIFICATION	BY	CH	DATE
A	PLANNING ISSUE	PW	JA	25.07.25

ICSGROUP

cornerstone
CORNERSTONE - LONDON

Cell Name	Opt.
WILLIAN	–

Cell ID No

CSID	– VF	✓ TEF
10821423	N/A	2933
Project No.	– TM Cell ID	– N/A
E300894	–	–

Site Address / Contact Details

ROMAN ROAD COPPICE
COPPICE ON A6141
LETCHWORTH
HERTFORDSHIRE
SG7 6LZ

Drawing Title: EXISTING SITE PLAN

Purpose of issue: PLANNING — Dwg Rev: A

Drawing Number: 200

Surveyed By: WHP — Original Sheet Size: A3 — Pack Issue: A

Drawn:	Date:	Checked:	Date:
PW	25.07.25	JA	25.07.25