

LEGEND – Walls

- Existing Wall to Remain
- Face Brick 102mm
- Blockwork to be rendered
- Studwork Partition

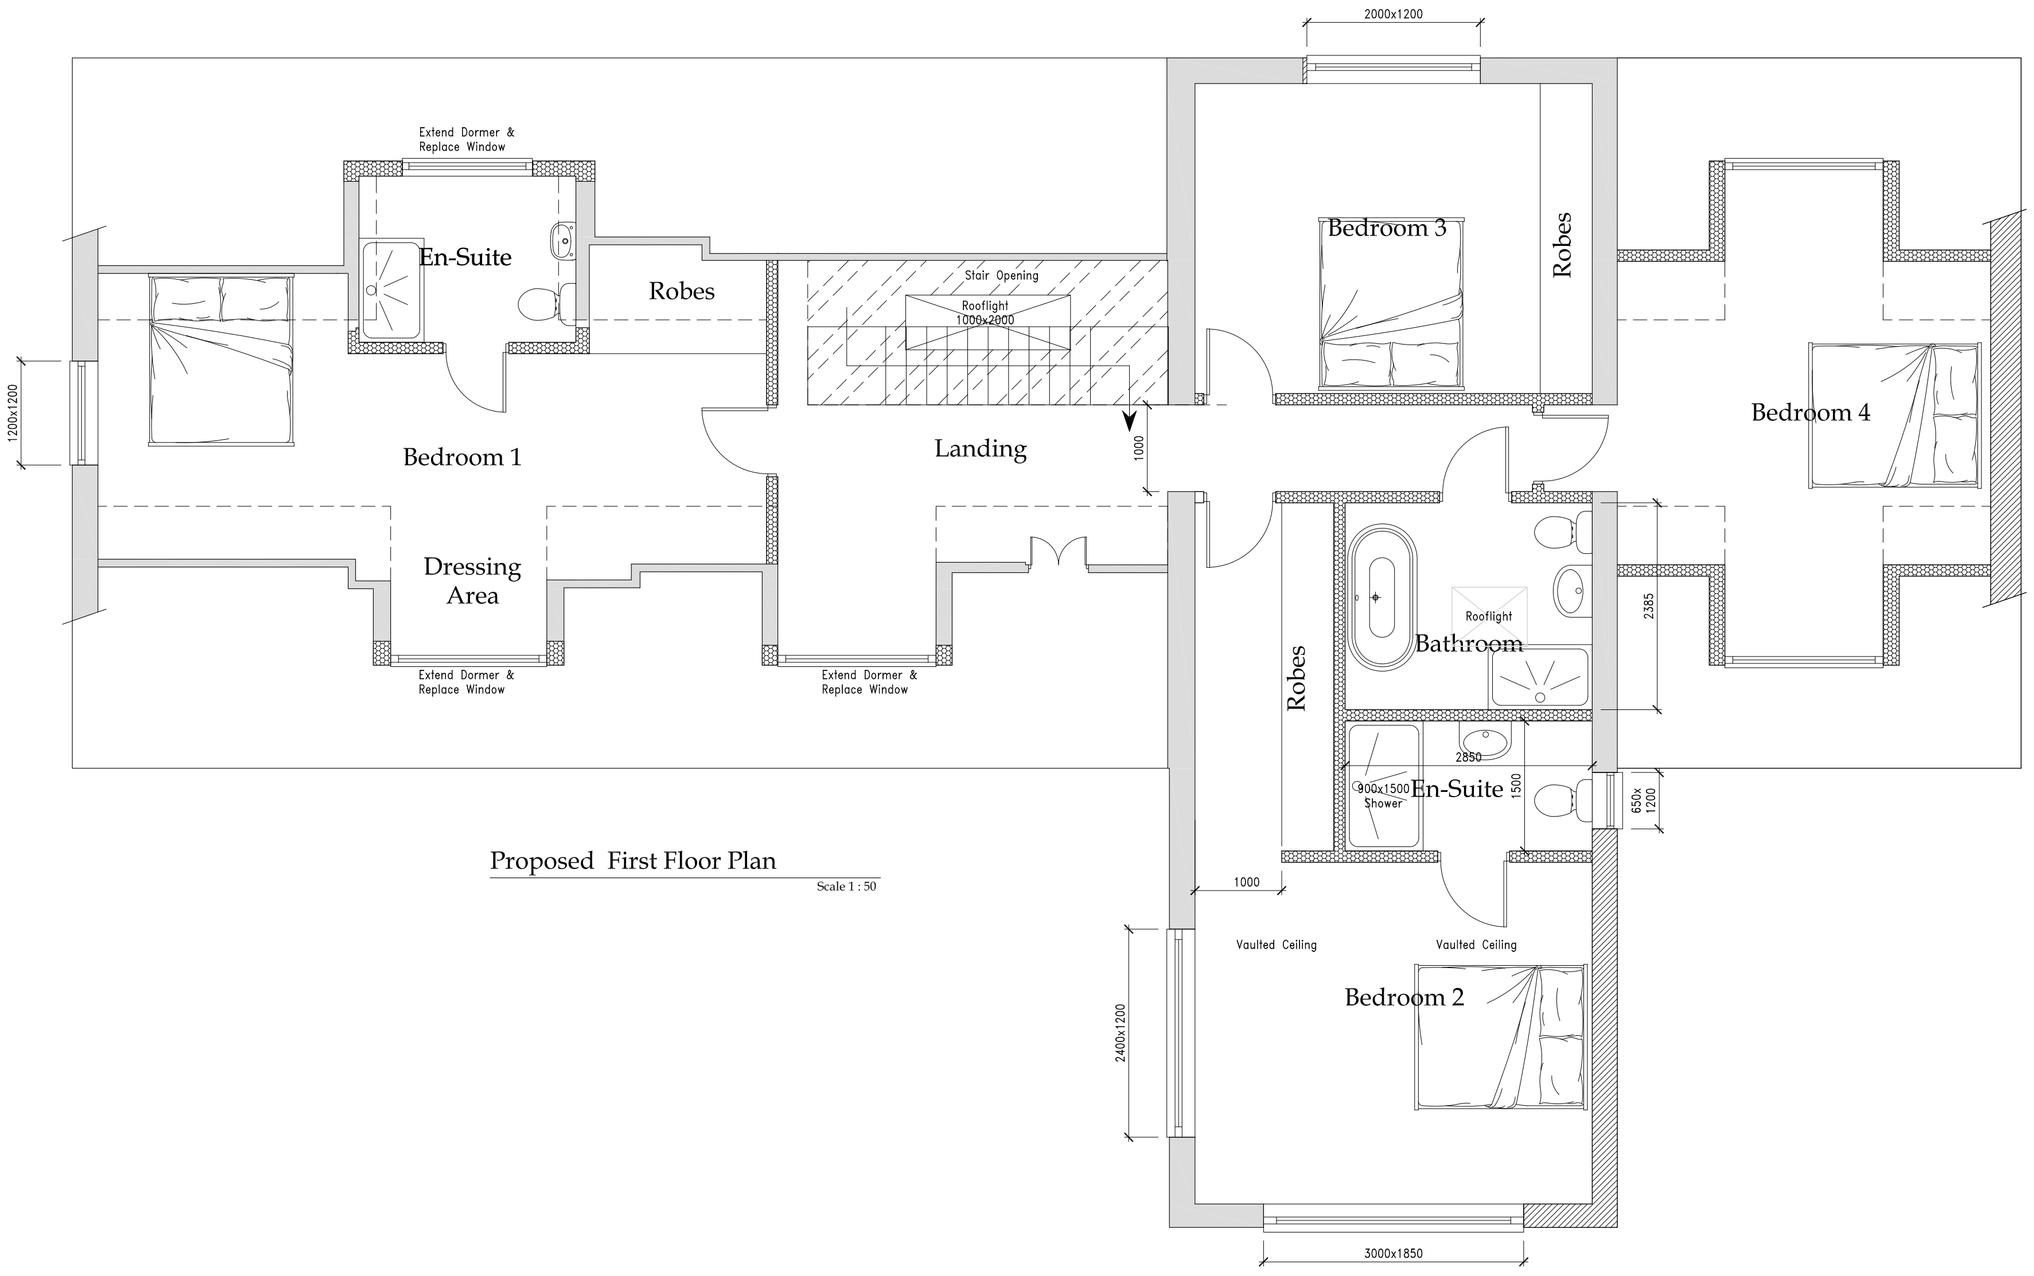

Proposed First Floor Plan

Scale 1 : 50

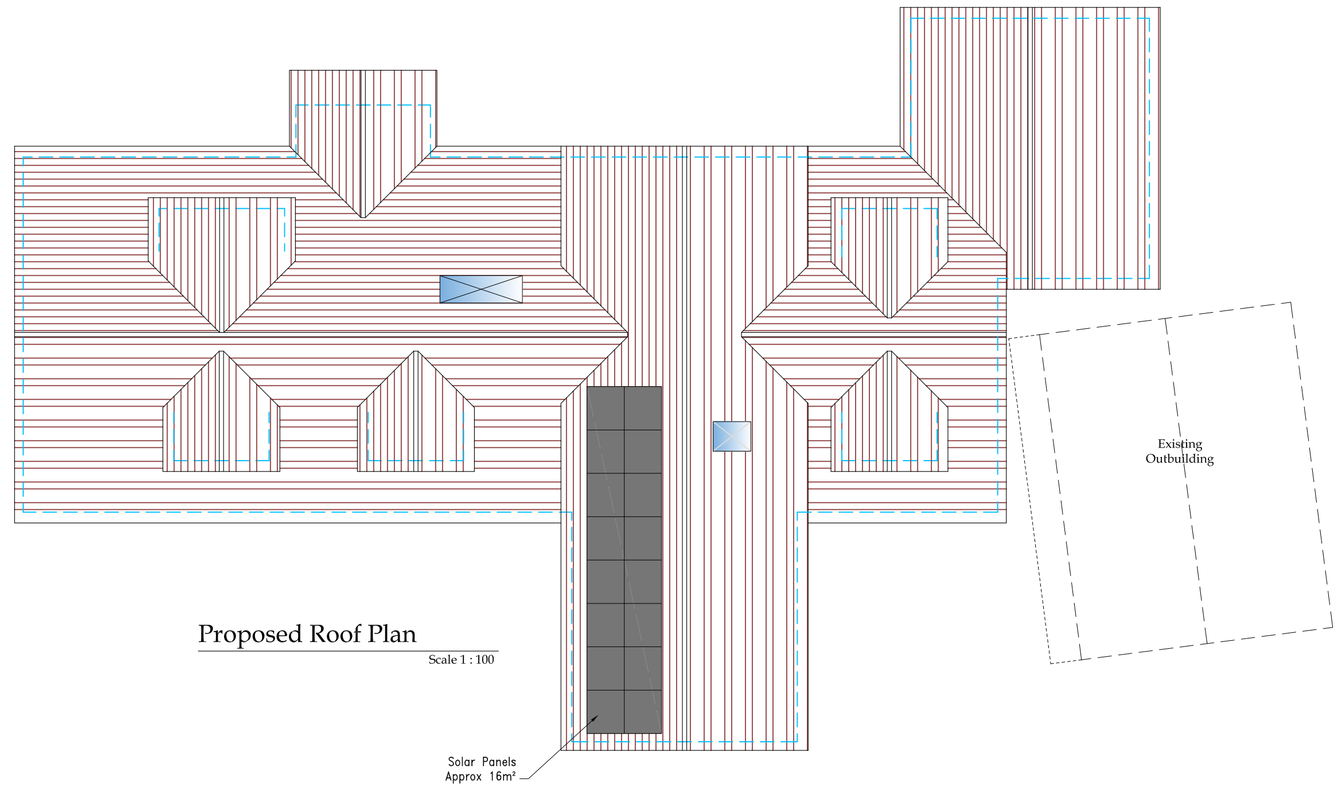

Proposed Roof Plan

Scale 1 : 100

Scale's 1:50 1:100

Title:	Proposed Two Storey Side / Rear Extension Pitched Roofs to Existing Extended Dormers New Porch & Garage, following Demolition of Existing Porch & Garage Solar Panels and Replacement Fenestration		
Detail:	Proposed First Floor Plan & Proposed Roof Plan		
Property:	Treetops Newlands Lane Hitchin SG4 9BB		
Client:	Mr & Mrs Conway	Drawing size	A1
Scale's:	1:50 1:100	Date: March 2026	Drawing No. 0781-4 Rev A
3rd ANGLE		Sheet: 4 of 4	

Important: These Plans are designed for use by competent construction contractors that are familiar with current Building Regulations And Who are capable of making alternative decisions should the need arise.