
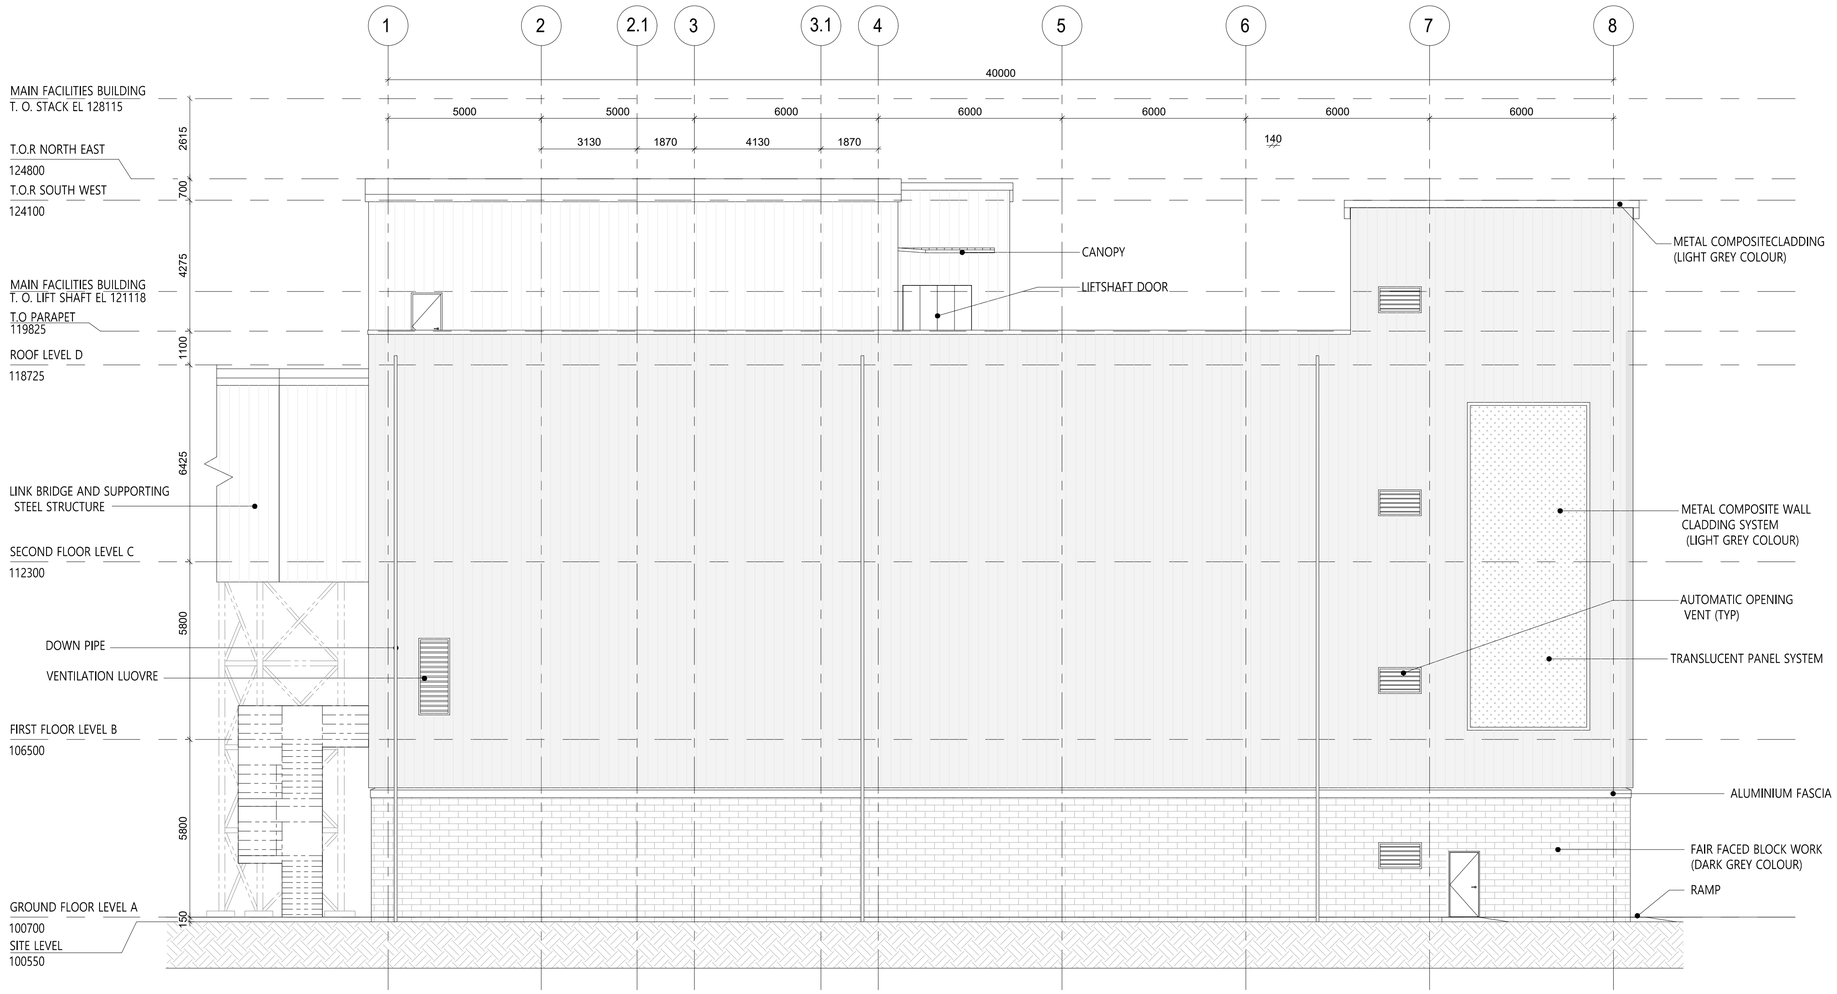


SCALE - 1:100

0 1 2 3 4 5 10

KEY PLAN

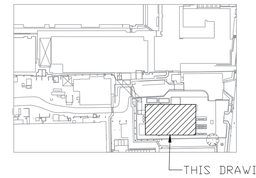

HOLDS

NOTES

1. ALL DIMENSIONS ARE IN MILLIMETERS AND COORDINATES ARE IN METERS.
2. THIS DRAWING SHALL BE READ IN CONJUNCTION WITH DRAWING RELEVANT ARCHITECTURAL DRAWINGS AND STRUCTURAL DRAWINGS.
3. THIS DRAWING SHALL BE READ IN CONJUNCTION WITH RELEVANT PROJECT DOCUMENTS ISSUED UNDER OTHER TRADES SUCH AS PIPING, ELECTRICAL, HVAC, FIRE PROTECTION ETC.

REFERENCE DRAWING NUMBERS

SITE PLANS -
X2JM-220-000-AUT-001-0001-01 TO 03

BUILDING FLOOR PLANS -
X2JM-220-000-AUT-001-0006-01 TO 04

BUILDING ELEVATIONS -
X2JM-220-000-AUT-001-0006-06 TO 09

BUILDING SECTIONS -
X2JM-220-000-AUT-001-0006-11 TO 12

LINK BRIDGE _ PLAN, ELEVATION AND SECTION
X2JM-220-000-AUT-001-0007-01

LEGEND

FLUOR

COMMERCIALLY CONFIDENTIAL

REV.	DRN BY	ENGG BY	CKD BY	MET BY	APPD BY	AUTH BY	JM REVIEW BY	JM APPD BY	ALTERATION
02	TS 07/06/2024	PD 07/06/2024	AS 07/06/2024		GM 07/06/2024	MB 07/06/2024			RE-ISSUED FOR PERMIT/AUTHORITY
01	AS 09/11/2023	AS 09/11/2023	GM 09/11/2023		GM 09/11/2023	RS 09/11/2023			ISSUED FOR PERMIT/AUTHORITY

© Johnson Matthey. This document is the copyright of Johnson Matthey Plc and/or members of the group of companies owned or controlled by Johnson Matthey Plc (JM) and may not be copied in whole or in part without the prior written consent of JM. The information contained in this document is confidential, must not be shared with any third party or parties without JM's prior written consent and may be used only for the purpose for which it is supplied by JM. This document and all copies must be returned to JM on demand. Any materials embodying confidential information contained in this document must be destroyed on demand by JM.

Johnson Matthey
Inspiring science, enhancing life

PROJECT
PROJECT 3CR
ROYSTON, UK

TITLE
ARCHITECTURAL DRAWING
ANNEX BUILDING
WEST ELEVATION

JM DRG NO.
02-3CR-000-CSAB-DWG-1011

FLUOR DRG NO.
X2JM-220-000-AUT-001-0006-06

REV
02

FILE NAME: X2JM-220-000-AUT-001-0006-06_02.DWG

JM-ENR-A1-PFD