


1 Proposed Site Plan

1 : 500

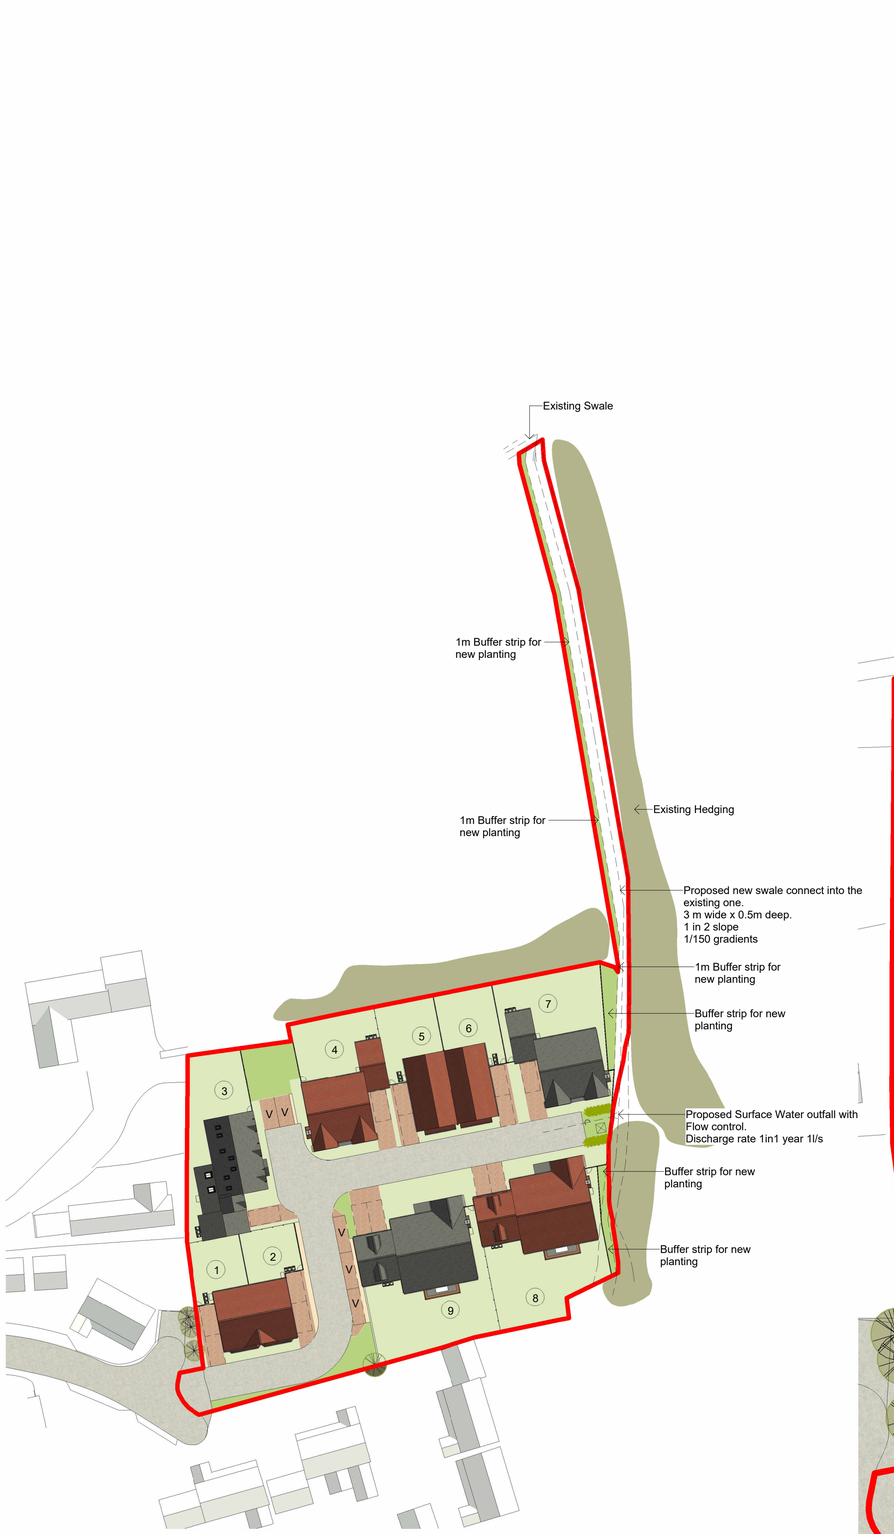

2 Proposed Site Layout

1 : 200

North

0m 10m 20m 30m 40m 50m

VISUAL SCALE 1:500

0m 4m 8m 12m 16m 20m

VISUAL SCALE 1:200

NOTES:

- The contractor is responsible for checking dimensions, tolerances and references. Any discrepancy to be verified with the Architect before proceeding with the works.
- Where an item is covered by drawings to different scales the larger scale drawing is to be worked to.
- The structural / civil engineering and other non-architectural information shown on this drawing is purely for co-ordination purposes only and in no way does it take on any responsibility or liability for MBA Ltd. For all detailed information relating to these items see the relevant consultants drawings and full design information.

Do not copy in full or in part without the expressed consent of MBA Ltd.
© MBA 2022

CDM Regulations 2015

ALL current drawings and specifications for the project must be read in conjunction with the Designer's Hazard and Environmental Assessment Record.

REV:	NOTE:	BY:	DATE:

STATUS: Planning

Mark Bell Architects Ltd
The Braid,
Little Street,
Sulgrave,
Banbury
Oxfordshire
OX172SP
07788 251765
W- markbellarchitects.com

© MBA 2022

CLIENT: Peter David Homes
Studio 3, Spring Barn, Fairclough Hall Farm, Halls Green, Weston, Herts. SG4 7DP

ARCHITECT: Mark Bell Architects Ltd
Bloxham Mill
Barford Road
Bloxham
OX15 4FF

SITE: Land To The Rear 34, Arlesey Road,
Ickleford, Hitchin, Hertfordshire, SG5 3UU

TITLE: Proposed Site Layout

SCALE AT A1:	DATE:	DRAWN:	CHECKED:
As indicated	12.02.2025	LD	MB

PROJECT NO:	DRAWING NO:	REVISION:
AA139	AA139_0-0-01	