
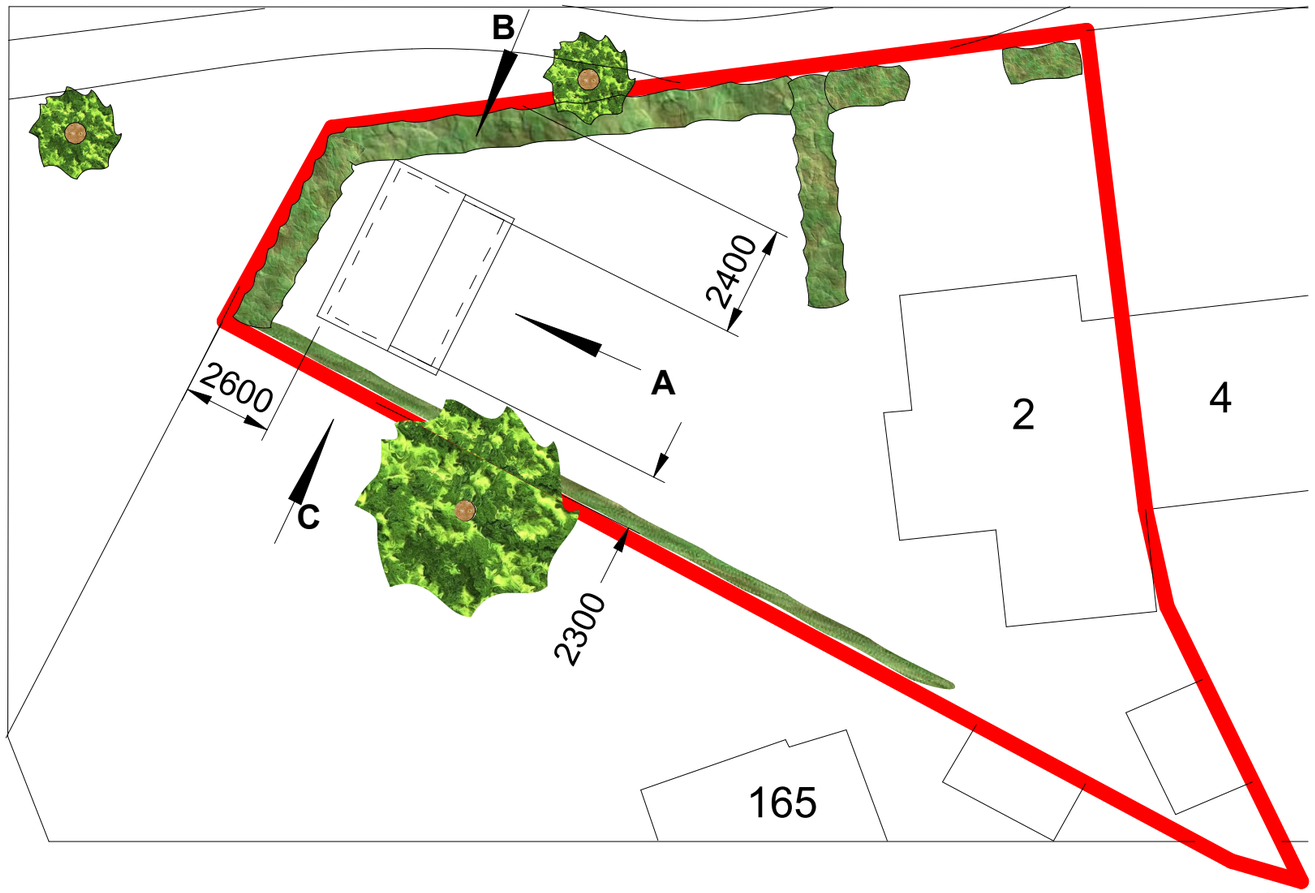


Hedge screening

Property boundary

N


5m 10m

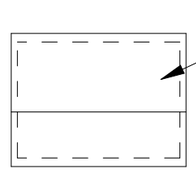


Roof plan




View on C

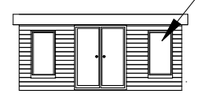


View on A
(Front view)

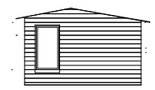

View on B

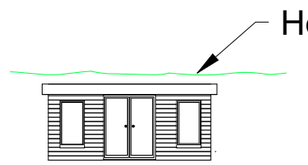

View on A
(Front view)

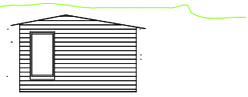

View on B

Rev.	Date	Notes

Site plan and elevations

Drg. No. RPA04

Scale 1:200 @A3

AWR 6 August 2024