
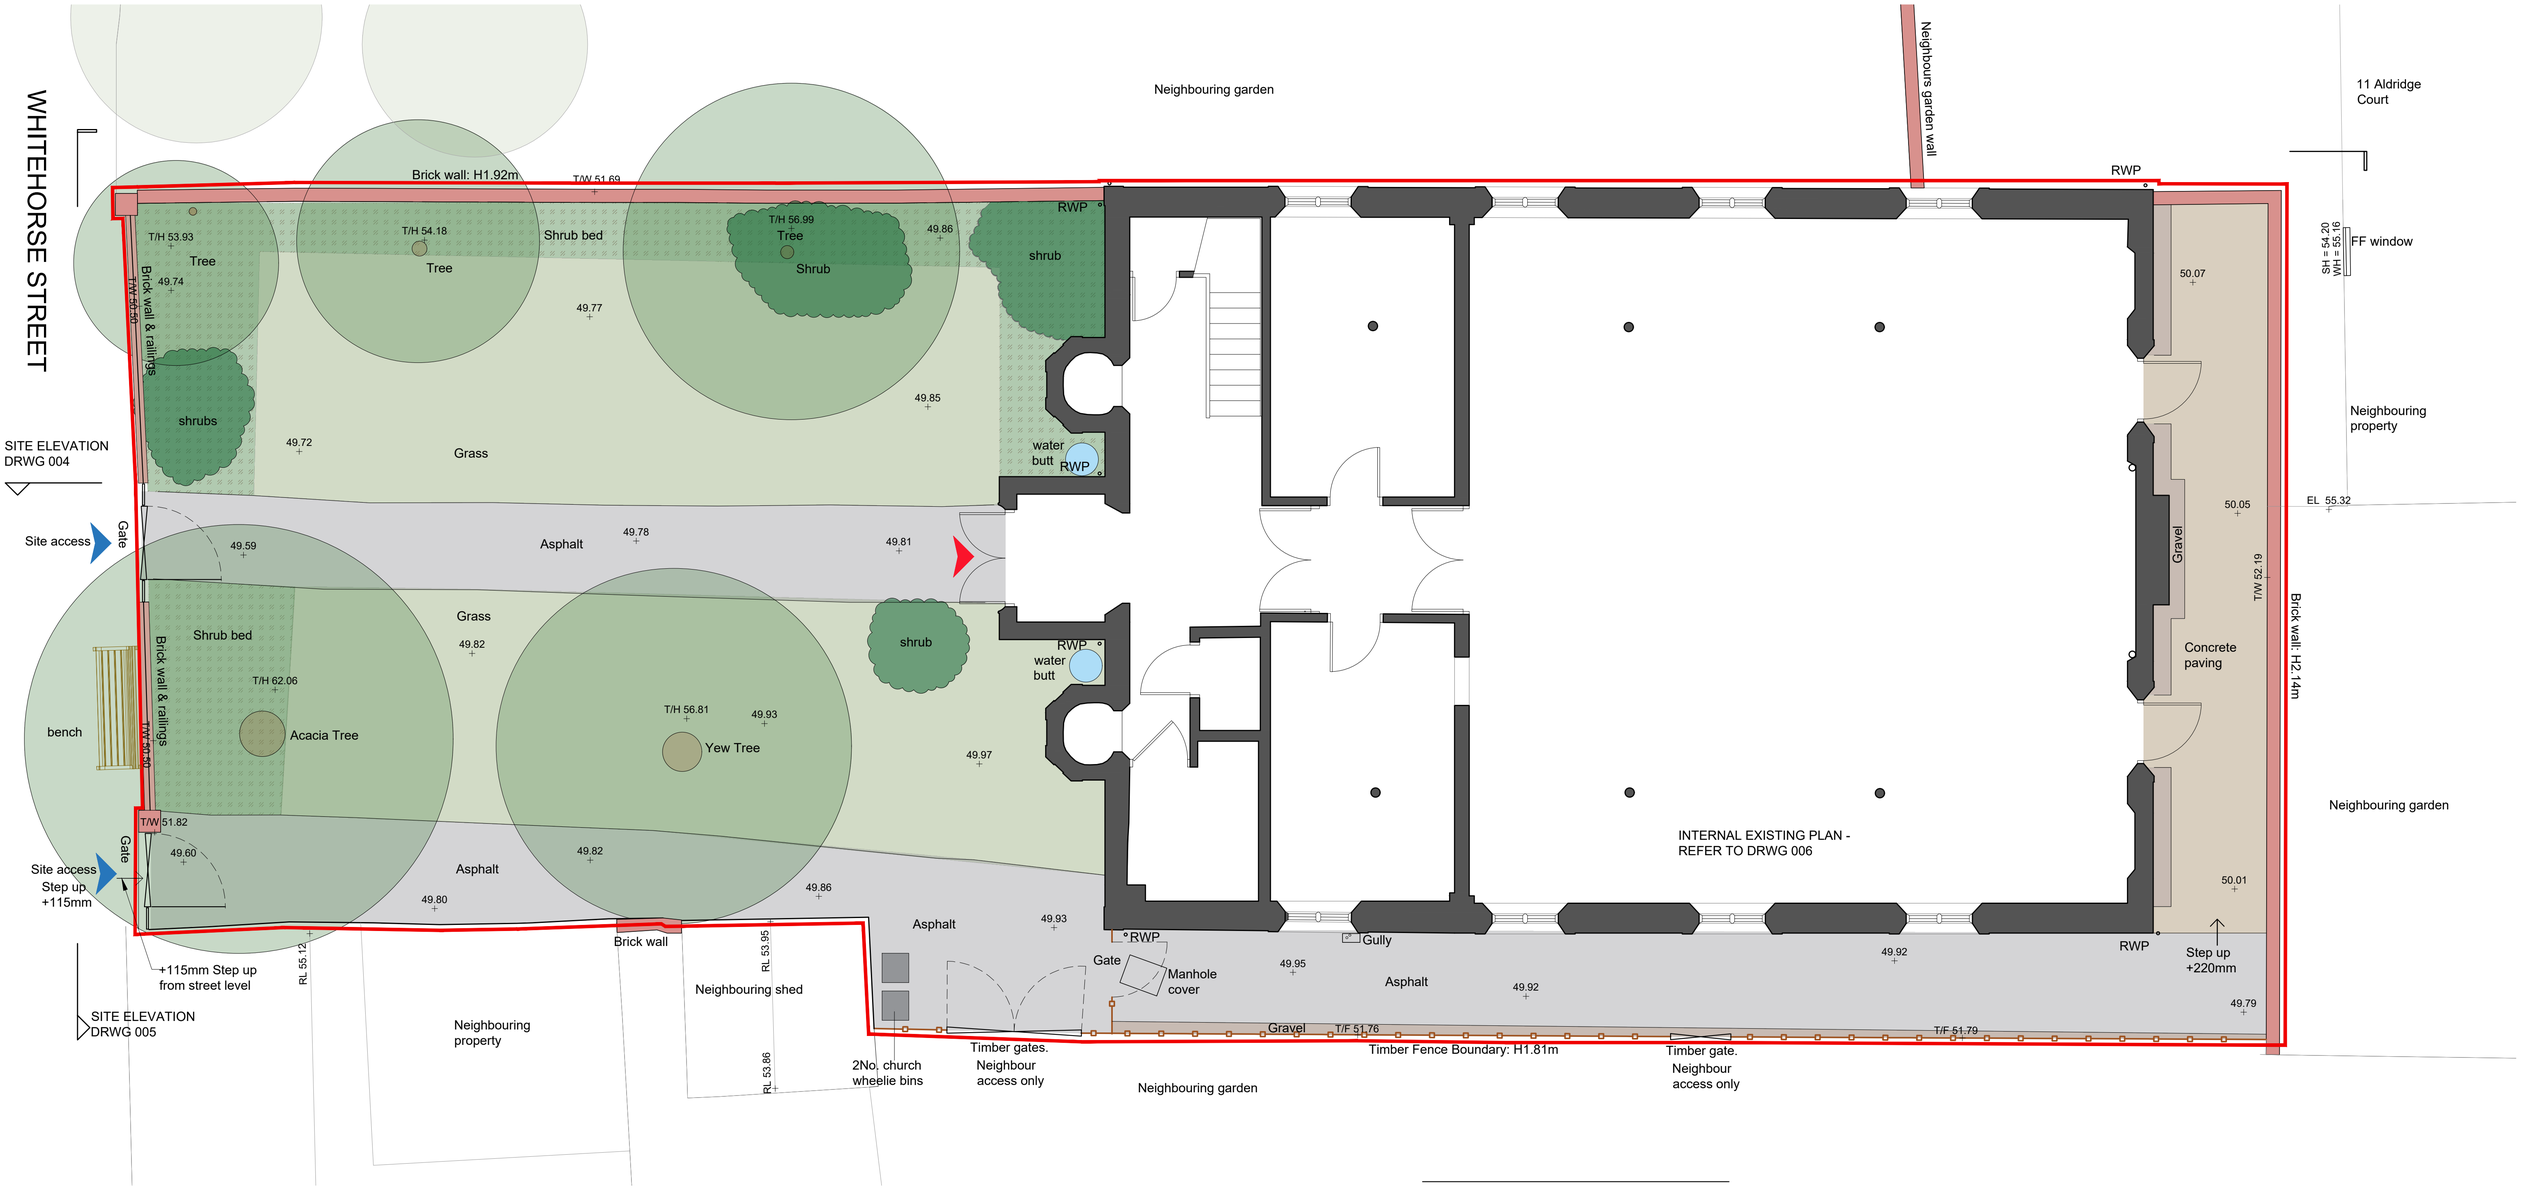


SITE PLAN

LEGEND

- Planning Application Site Boundary
- Pedestrian Site Access
- Building Access
- Grass / Shrub beds
- Asphalt
- Gravel
- Concrete paving
- Trees
- Shrubs
- Brick Wall Boundary
- Timber Fence

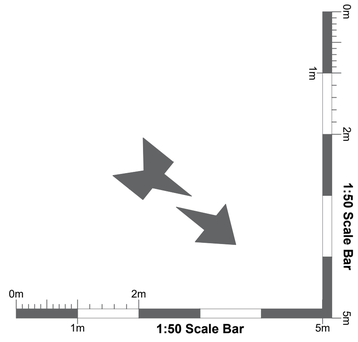

REV		DATE	BY
PL1	For planning approval	01.06.2026	CB

BALDOCK METHODIST CHURCH (FORMER)
15 WHITEHORSE STREET
BALDOCK SG7 6QB
REFURBISHMENT & ALTERATIONS

Existing
Site plan

PROJECT NUMBER
20260106_BM001

DRAWING REFERENCE	REV
MP-BMC-XX-DR-A-003	PL1

DRAWN / DATE	CHECKED / DATE	SCALE
CB / MAY 26	AR / MAY 26	1:50@A1

PLANNING ISSUE

Written dimensions to be taken. Do not scale off the drawings. Any discrepancies written or scaled should be brought to the attention of the architect immediately. All drawings should be read together and in conjunction with relevant related specifications, room data sheets and all other consultant's information.