
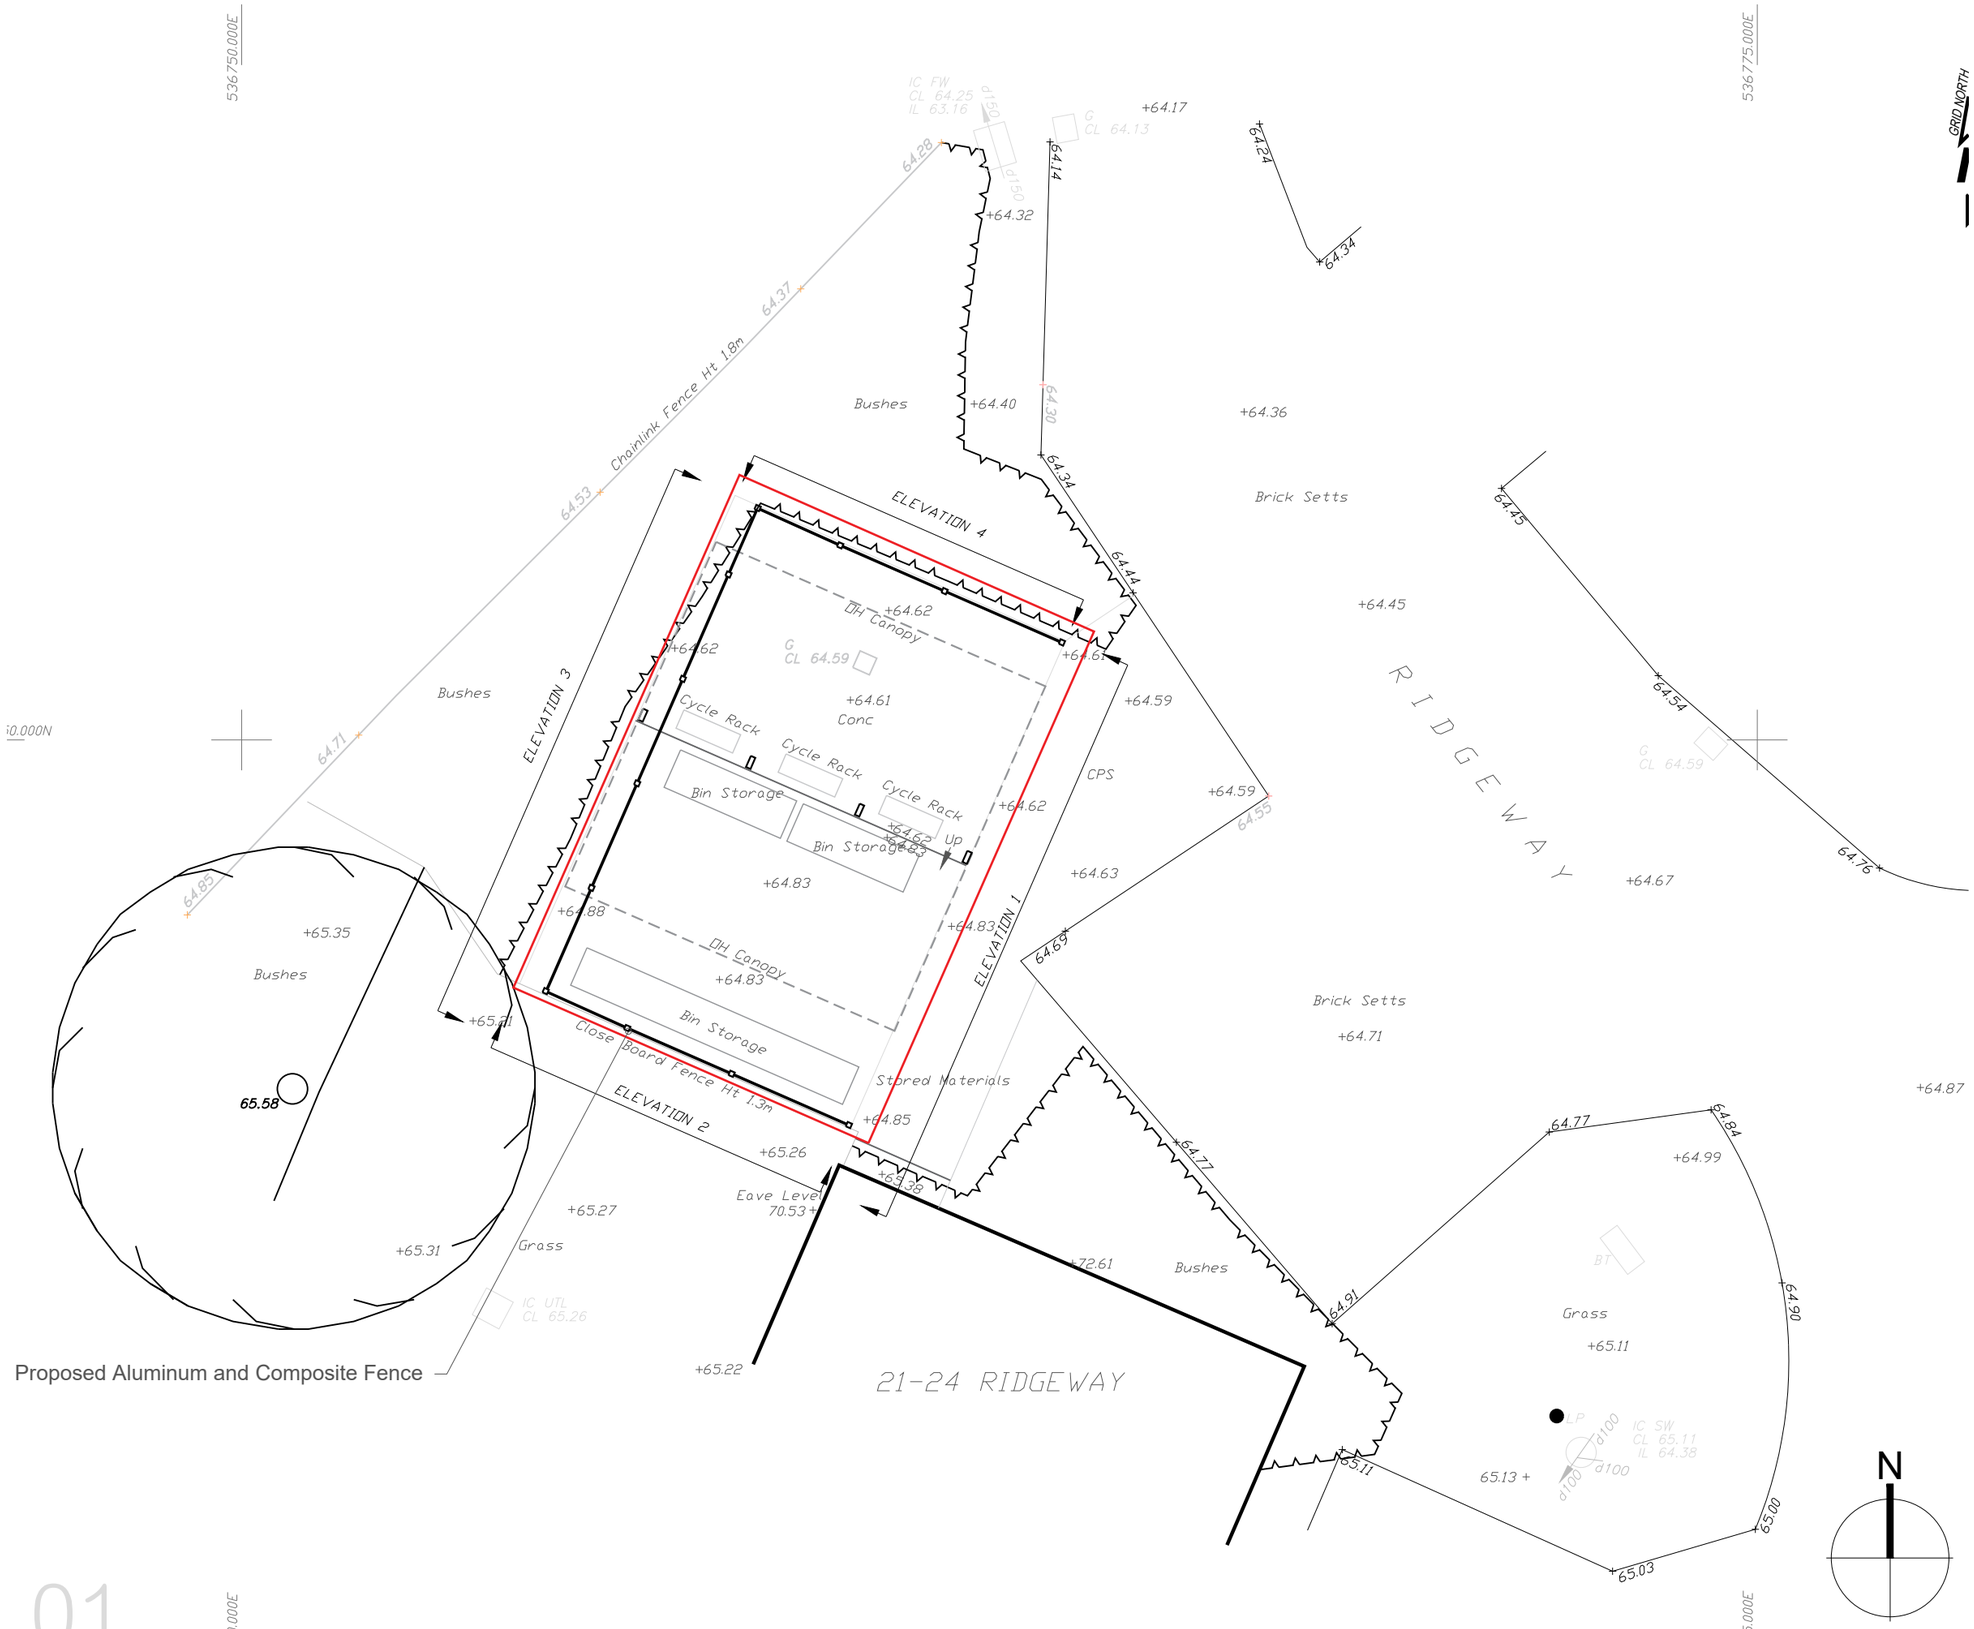


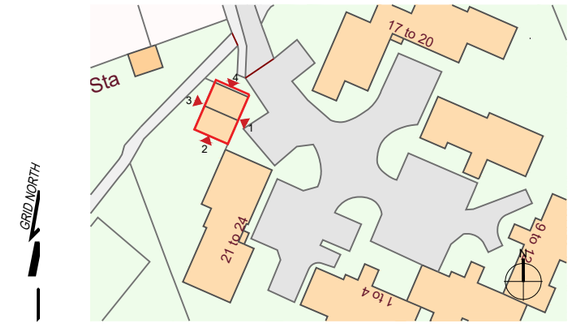

Location Site Plan 1:1000

Site Boundary

Revision	Date	Revised by	
A	04/12/2025	SATM	Planing Issue

Revision History

hunters

Space One Beadon Road
London W6 0EA

T 020 8237 8200
mail@hunters.co.uk

www.hunters.co.uk

RIDGEWAYS BIN STORE

Ridgeways Royston,
SG8 7LD,England

PROPOSED SITE PLAN

Issued for RETROSPECTIVE PLANNING

hunters project number:		scale:
M10824		1_100@A3
client project number:	drawn by	checked by
A0000	SATM	MB

drawing title:
M10824_ APL002_A

revision	date	revised by
A	04/12/2025	SATM

LOREM IPSUM

0 0.5m 2m 5m

All drawings are to be printed in colour.

file name: M10824_APL003_A_Ridgeways_Proposed Site Plan _1_100@A3.dwg

Use figured dimensions only. All levels and dimensions to be checked on site. This drawing is to be read in conjunction with all other relevant drawings and specifications.Hunters is a trading name of Hunter & Partners Limited. © Hunter & Partners Limited. All rights reserved.