
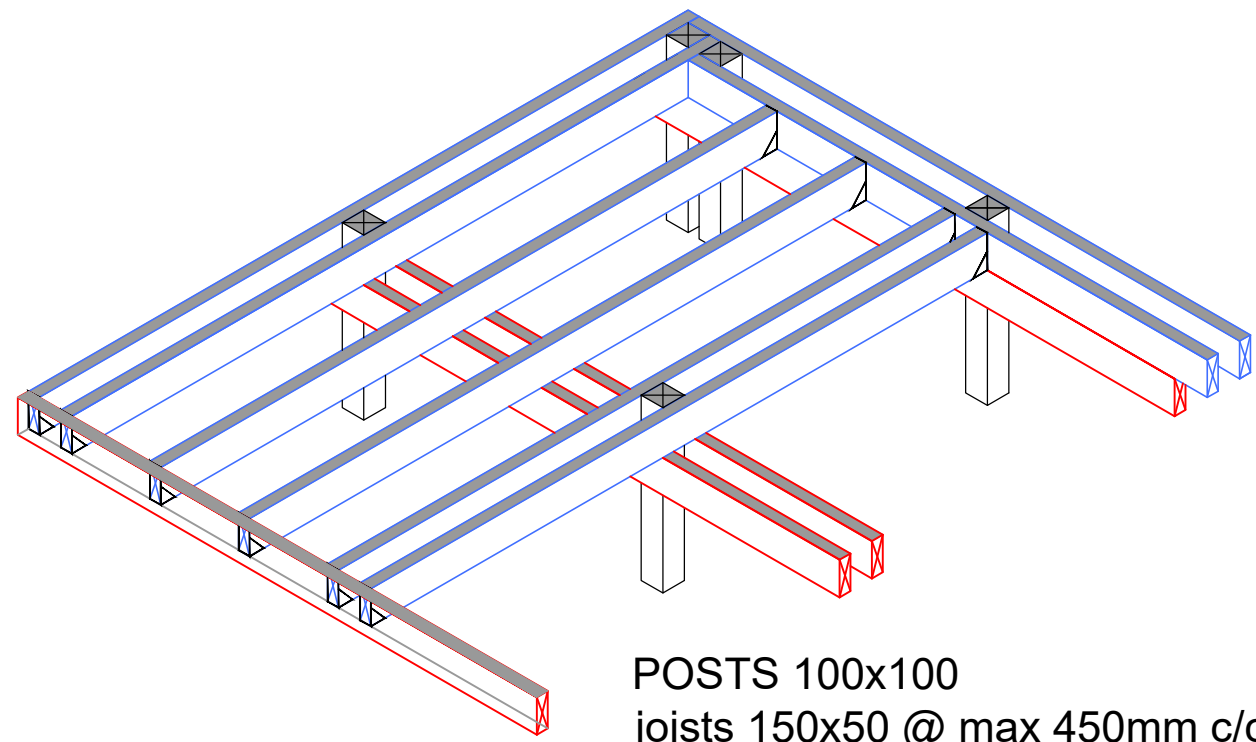
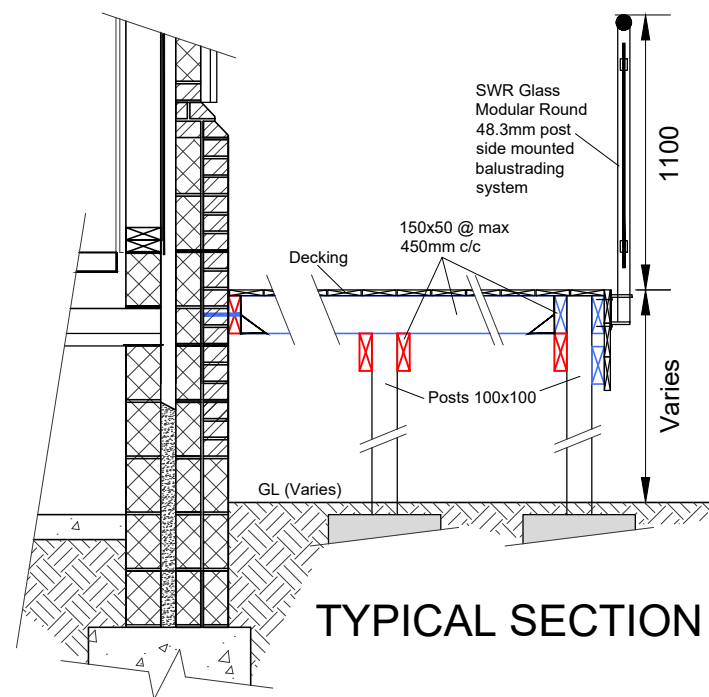
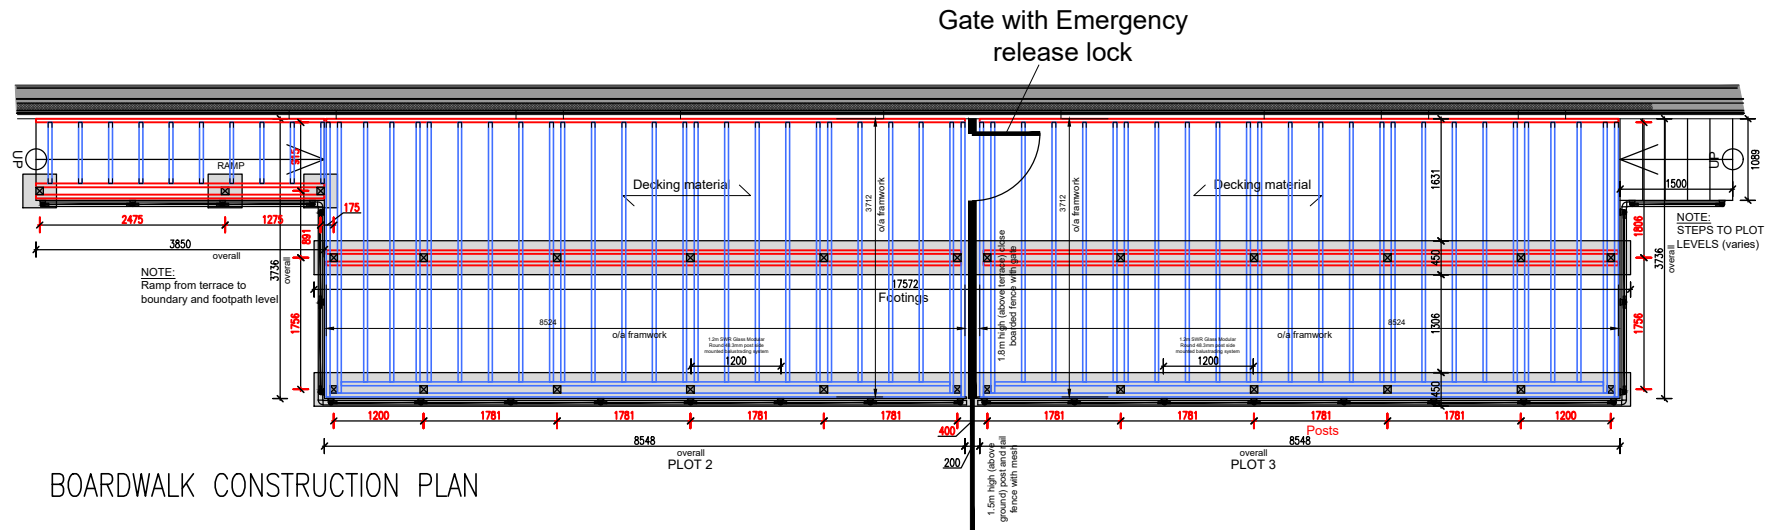


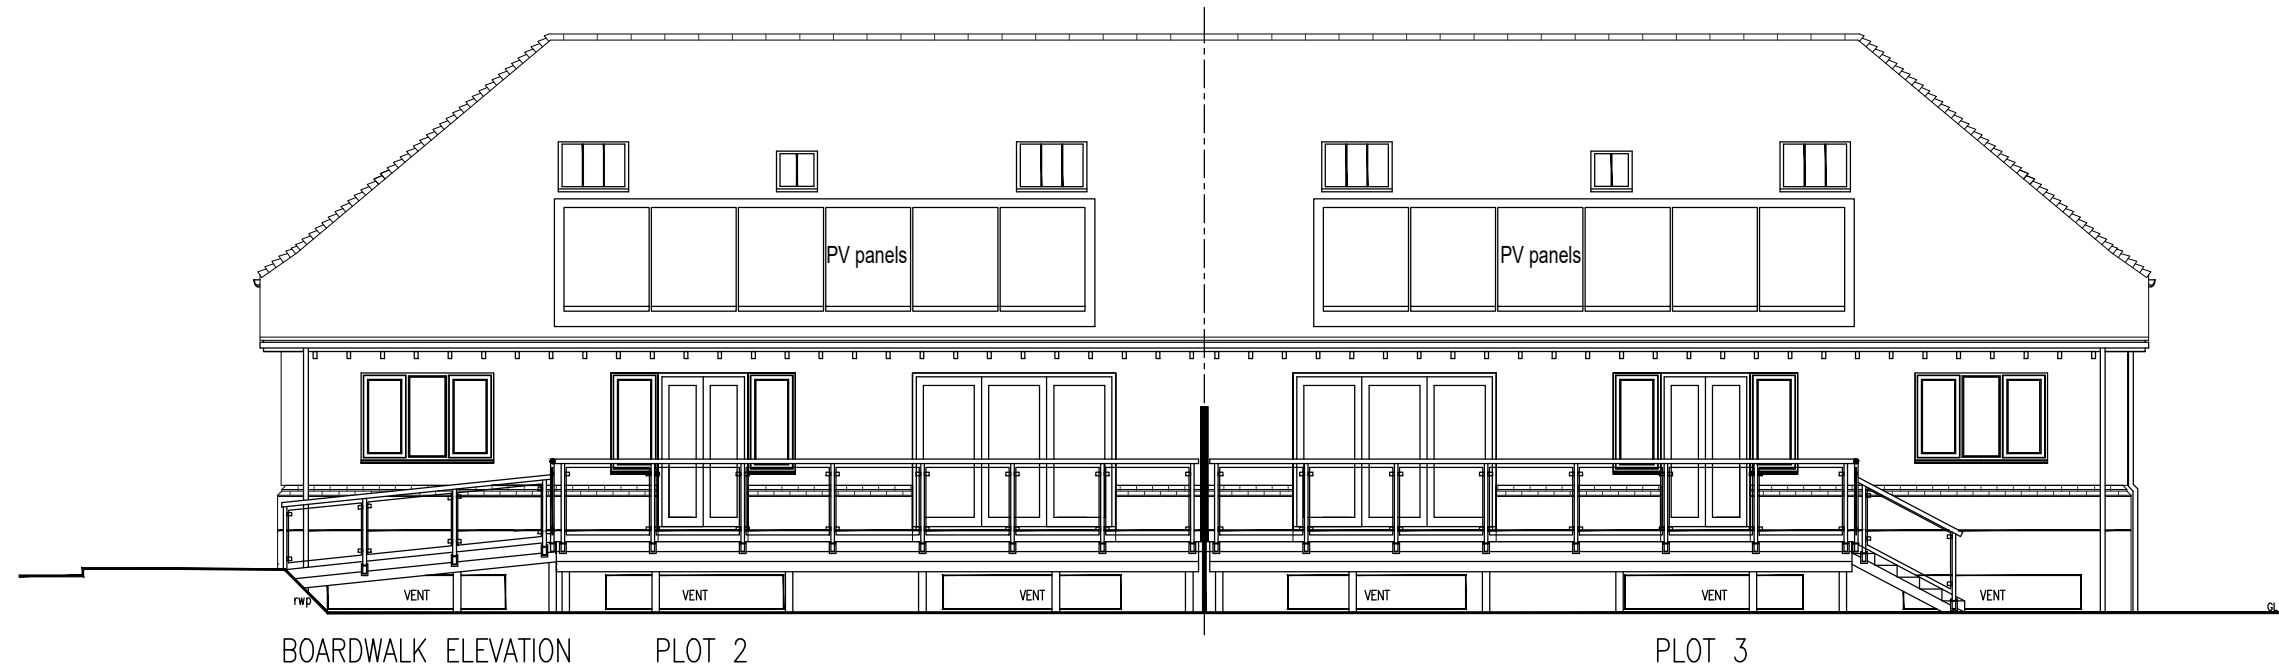

Rev.	Description.	Date.
Jarvis HOMES OF DISTINCTION		
Title: Development on land at Henry Isaac Mews, Brookend Lane, St Ippolyts, Hitchin, Herts SG4 7NX. FLOOD RESPONSE PLAN 2		
Scale: 1:15, 1:50 © A1 Date: January 2025 Drawn by: CJB		
Drg.No: CO/DV0093/601		
Burgundy House, 21 The Foresters Harpenden, Herts AL5 2FB Tel: 07860412190 email: cbaxter@jarvishomes.co.uk www.jarvishomes.co.uk		