


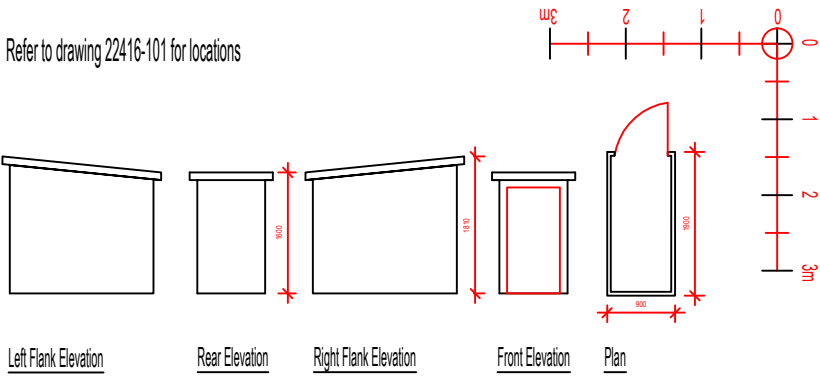

Proposed Bike Store - 1:100

CONTRACTORS NOTES: The contractor must check all dimensions on site and must not take and / or make scaled dimensions from this drawing.

It is the contractors responsibility to ensure that all works are in compliance with the current requirements of statutory regulations: Building Regulations, British Standards etc.

IF IN DOUBT ASK!

Scott Associates LLP m:07944878080 / david@scott-assoc.co.uk	Client Knebworth Estate	Title Proposed Bike Store	Drawn By	Date Nov. 2024	
	Site Little Hyde, Park Lane		Drawing No. 22416-106	Rev -	Scale As noted Sheet size : A3