

Existing Garage Front Elevation

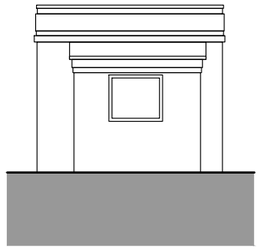

Existing Garage Rear Elevation

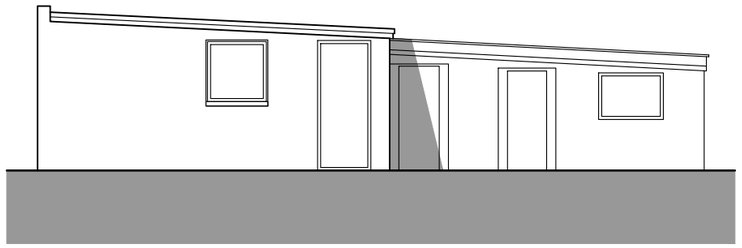

Existing Garage Side Elevation

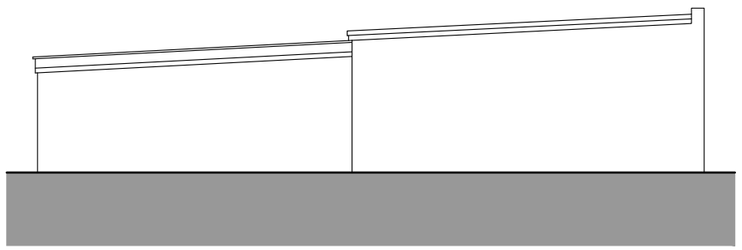

Existing Garage Side Elevation

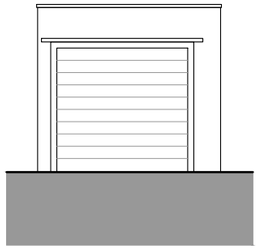

Proposed Garage Front Elevation

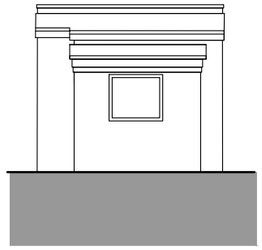

Proposed Garage Rear Elevation

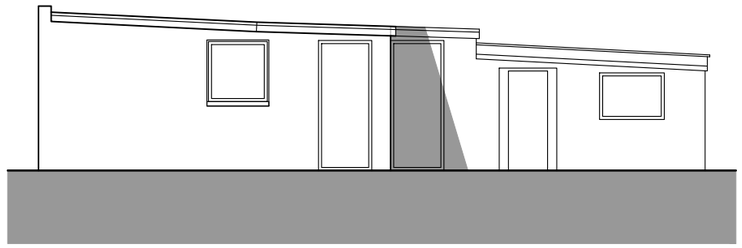

Proposed Garage Side Elevation

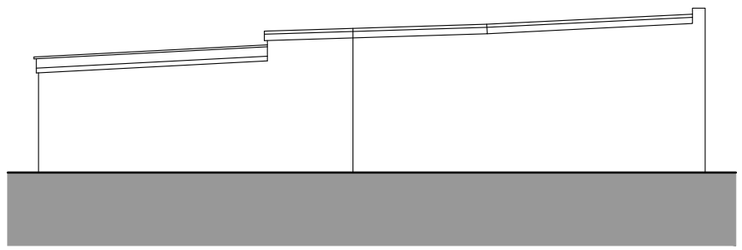

Proposed Garage Side Elevation

NOTES

- This drawing is the copyright of Hertfordshire Design and may not be used without their consent.
- Written dimensions to be taken in preferences to scaled dimensions.
- The Contractor is responsible for checking all dimensions before work starts.
- All work is to be carried out to the requirements, and to the satisfaction of the Local Authority.
- Any discrepancies to be brought to the attention of Hertfordshire Design immediately.
- ALL DIMENSIONS IN MM

0m 5m 10m

Scale 1:100

HERTFORDSHIRE DESIGN

Extensions and Alterations to -
124 Bearton Road, Hitchin

Drawing Title:
Garage Elevations

Scale. 1:100 @ A3	Dwg No. 1029-PA-02
Date. 10/03/2018	Rev. -
Drawn. RW	