




Existing Front Elevation

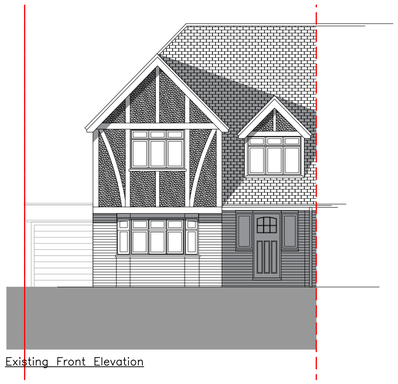


Existing Side Elevation (East) 1:100

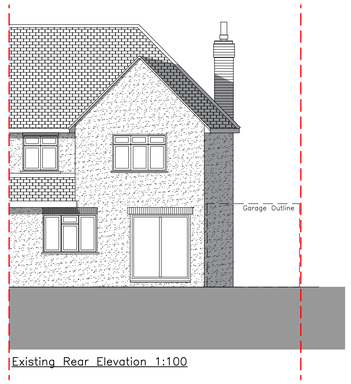


Existing Rear Elevation 1:100

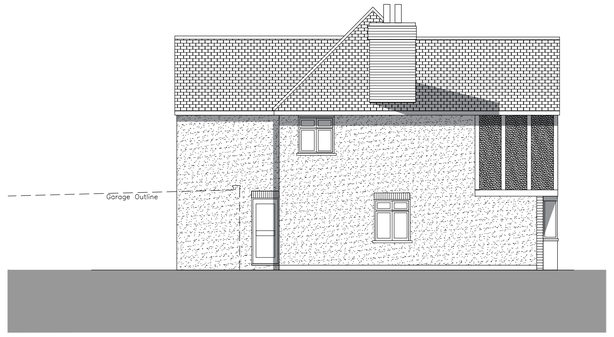


Existing Side Elevation (West) 1:100

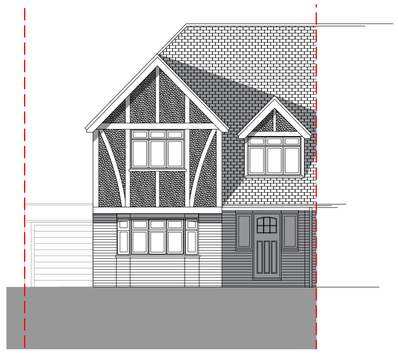

Proposed Front Elevation

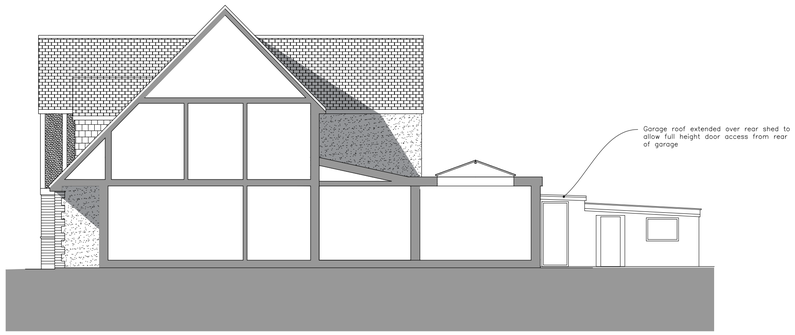


Proposed Side Elevation (East) 1:100

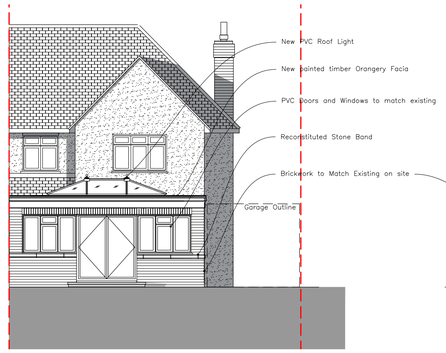


Proposed Rear Elevation 1:100




Proposed Side Elevation (West) 1:100

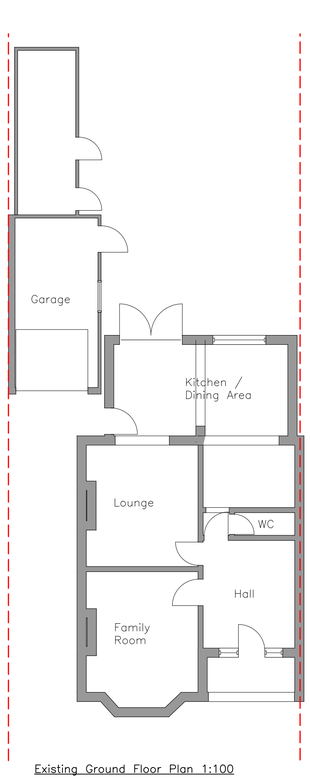

Existing Ground Floor Plan 1:100

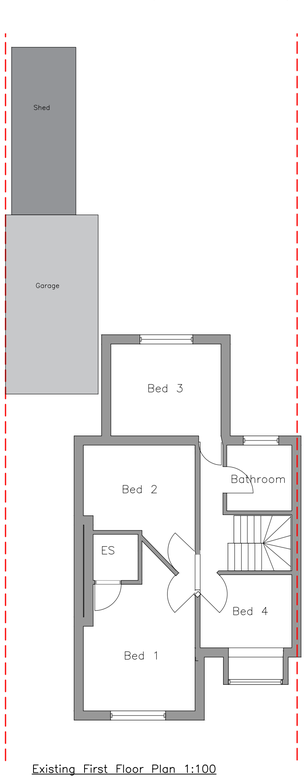

Existing First Floor Plan 1:100

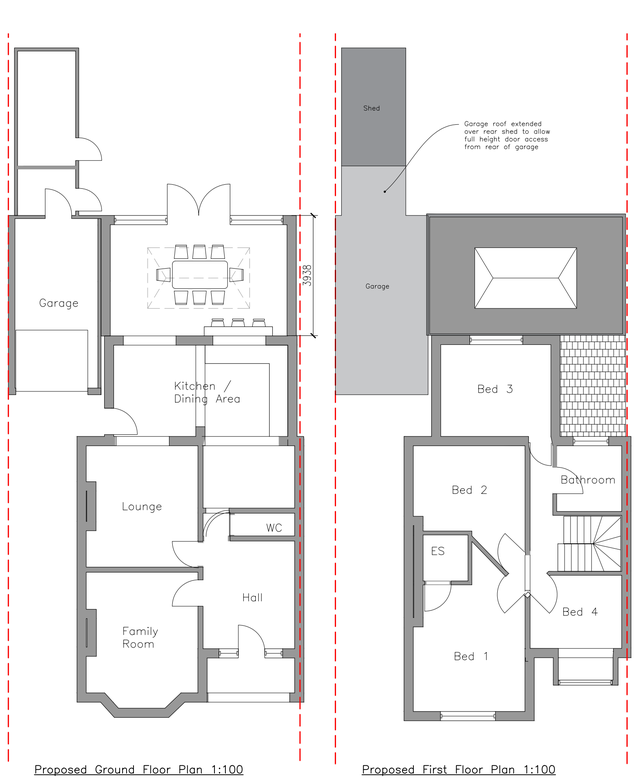

Proposed Ground Floor Plan 1:100

Proposed First Floor Plan 1:100



Proposed Block Plan 1:250



Proposed Site Plan 1:1250

0m 5m 10m
Scale 1:100

N

NOTES

- This drawing is the copyright of Hertfordshire Design and may not be used without their consent.
- Written dimensions to be taken in preferences to scaled dimensions.
- The Contractor is responsible for checking all dimensions before work starts.
- All work is to be carried out to the requirements, and to the satisfaction of the Local Authority.
- Any discrepancies to be brought to the attention of Hertfordshire Design immediately.
- ALL DIMENSIONS IN MM

HERTFORDSHIRE DESIGN

Extension and Alterations to -
124 Bearton Road, Hitchin

Drawing Title:
Planning Sheet 1

Scale.	Dwg No.
Varies @ A1	1029-PA-01
Date.	Rev.
10/03/2018	A
Drawn.	
RW	