
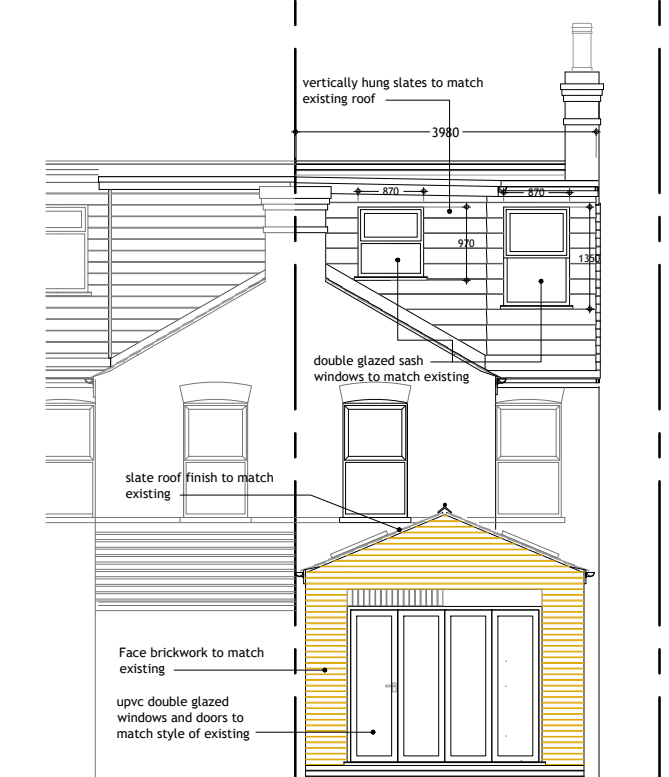
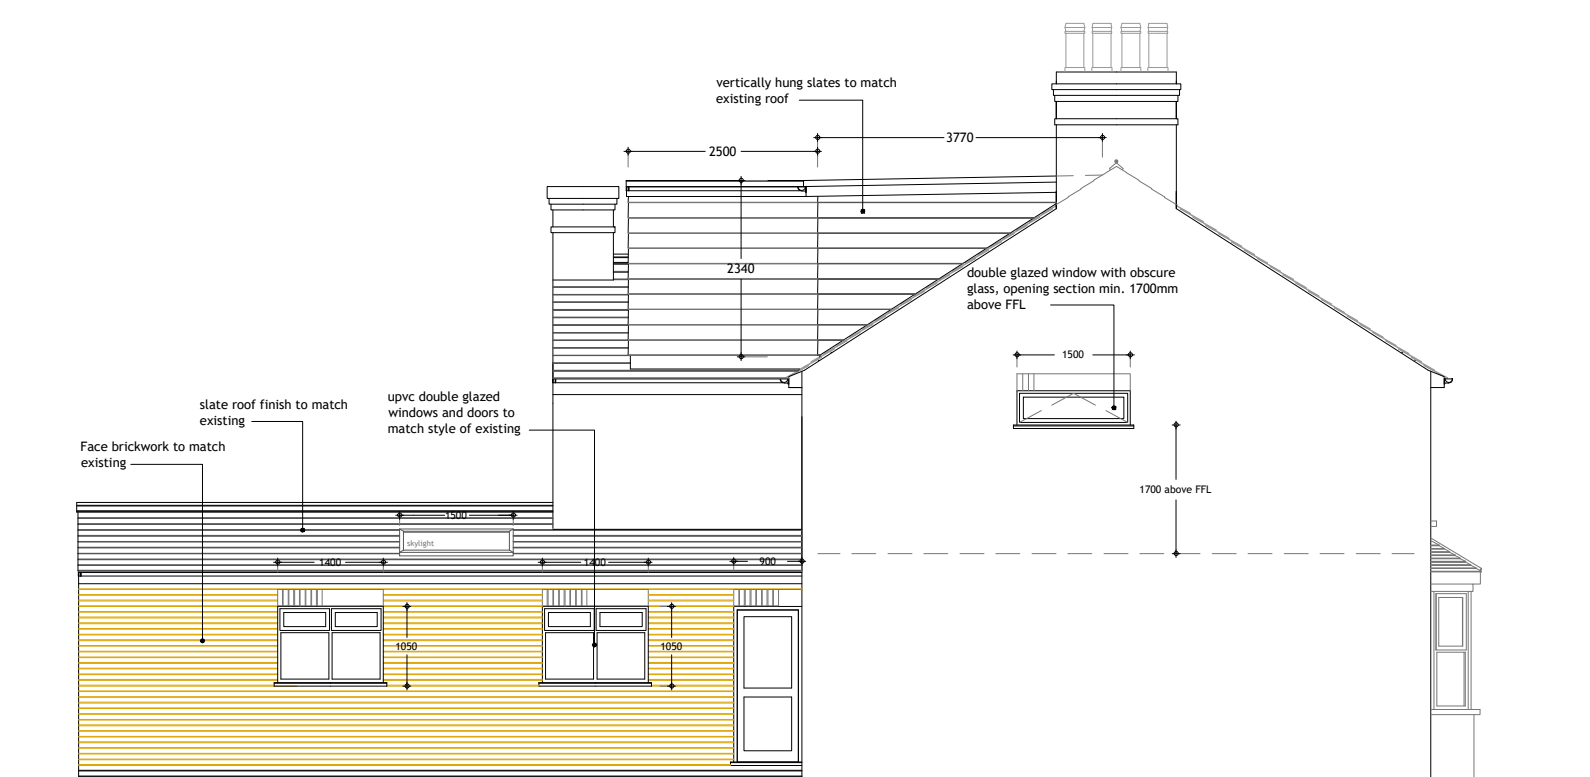
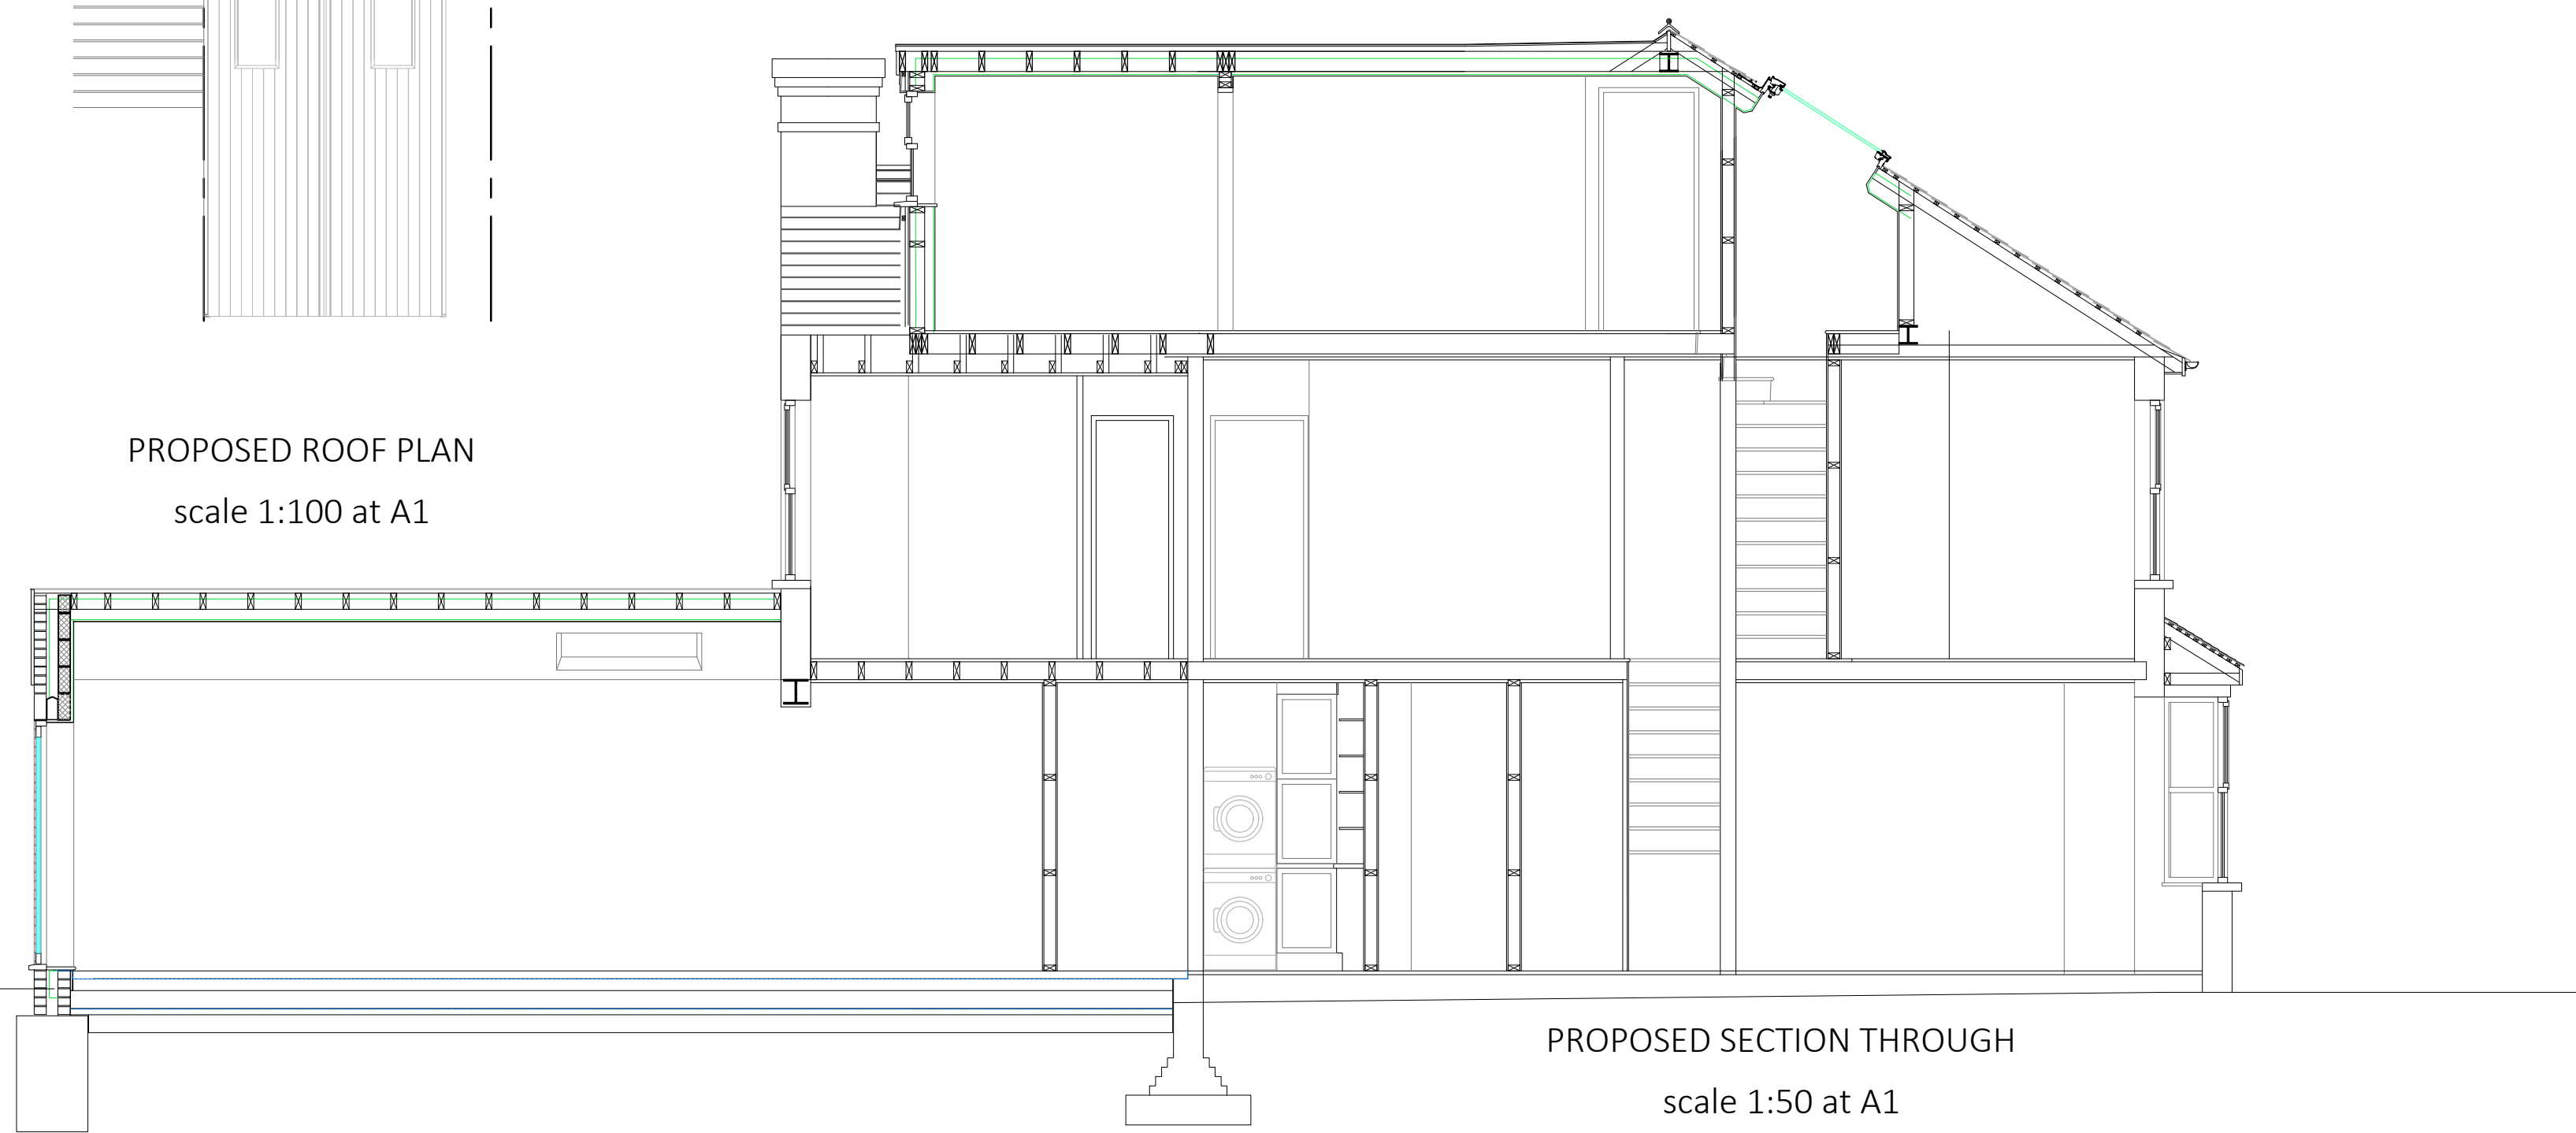
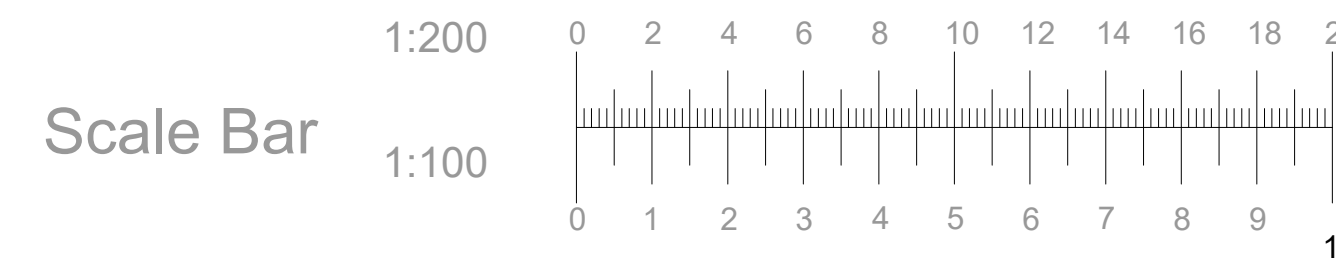
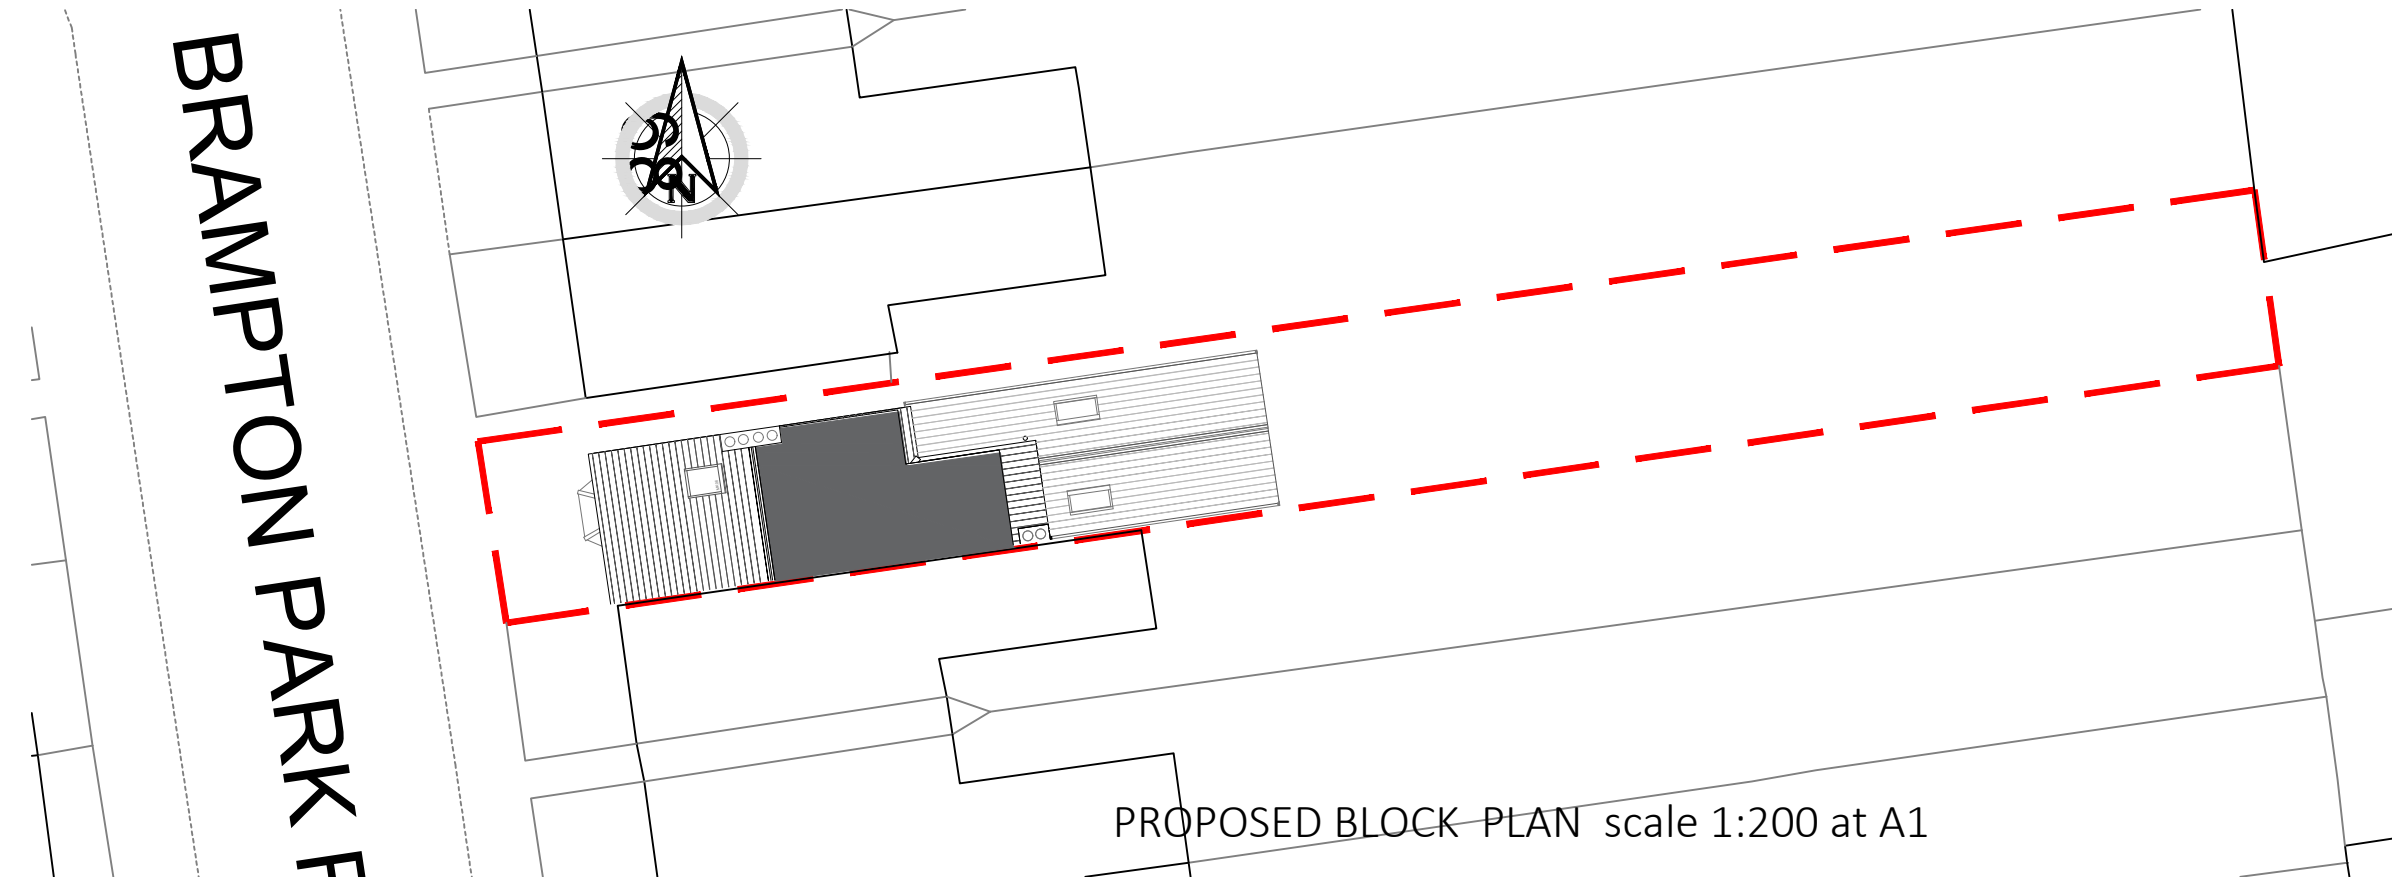
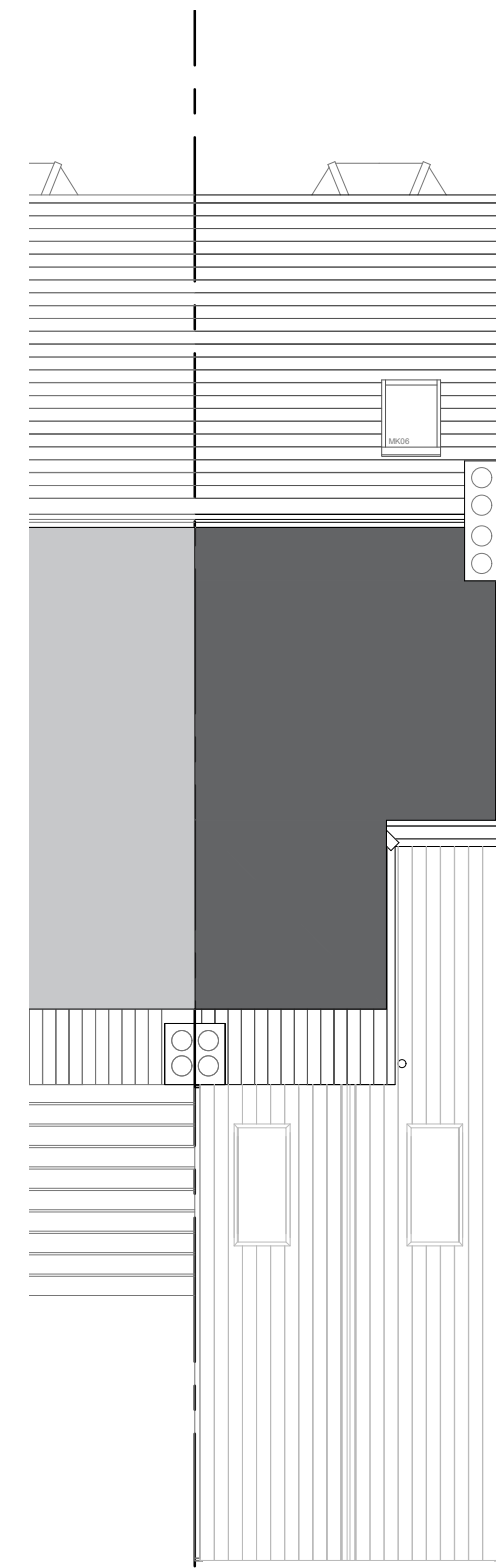
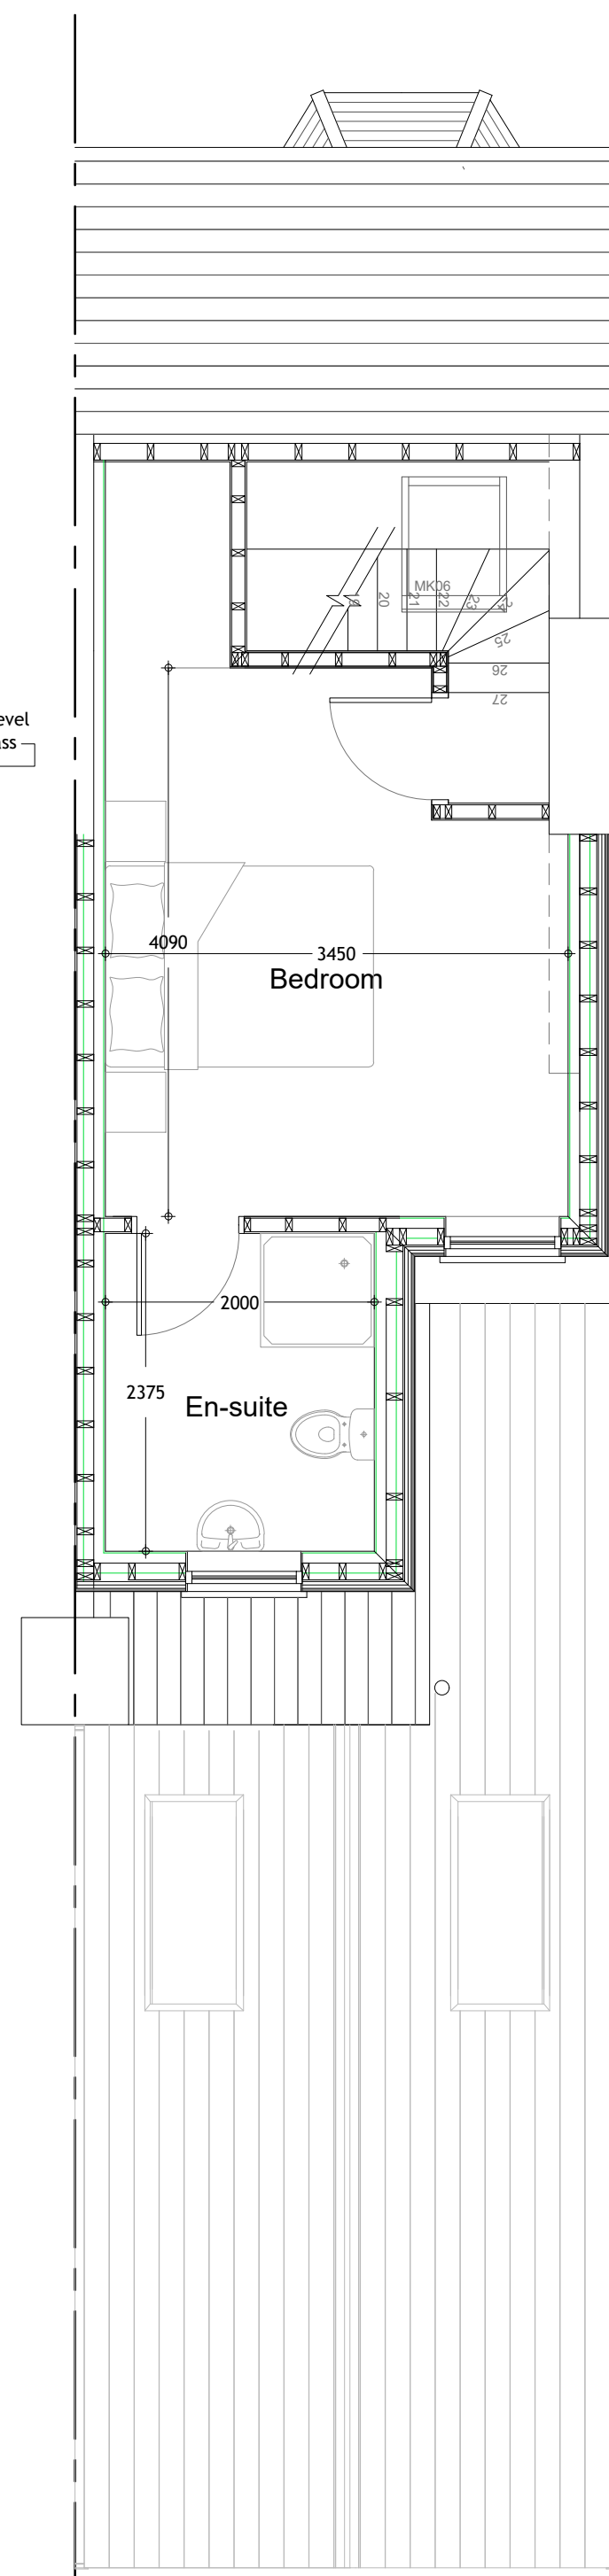
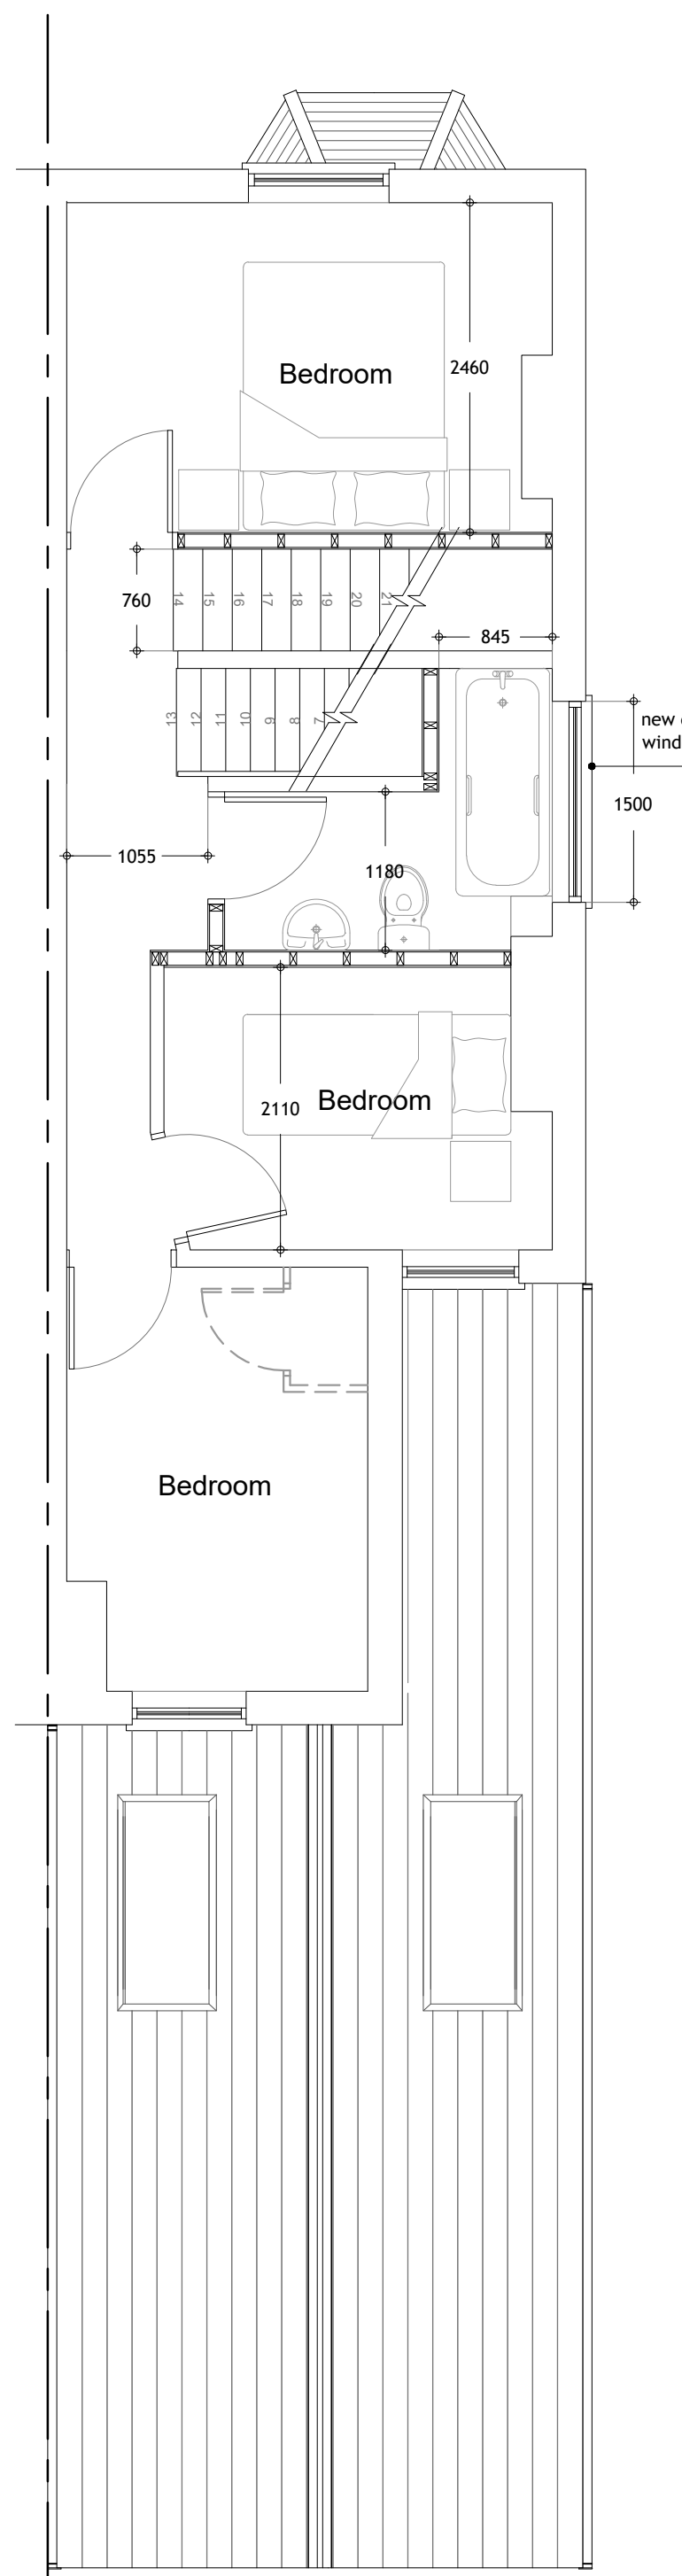


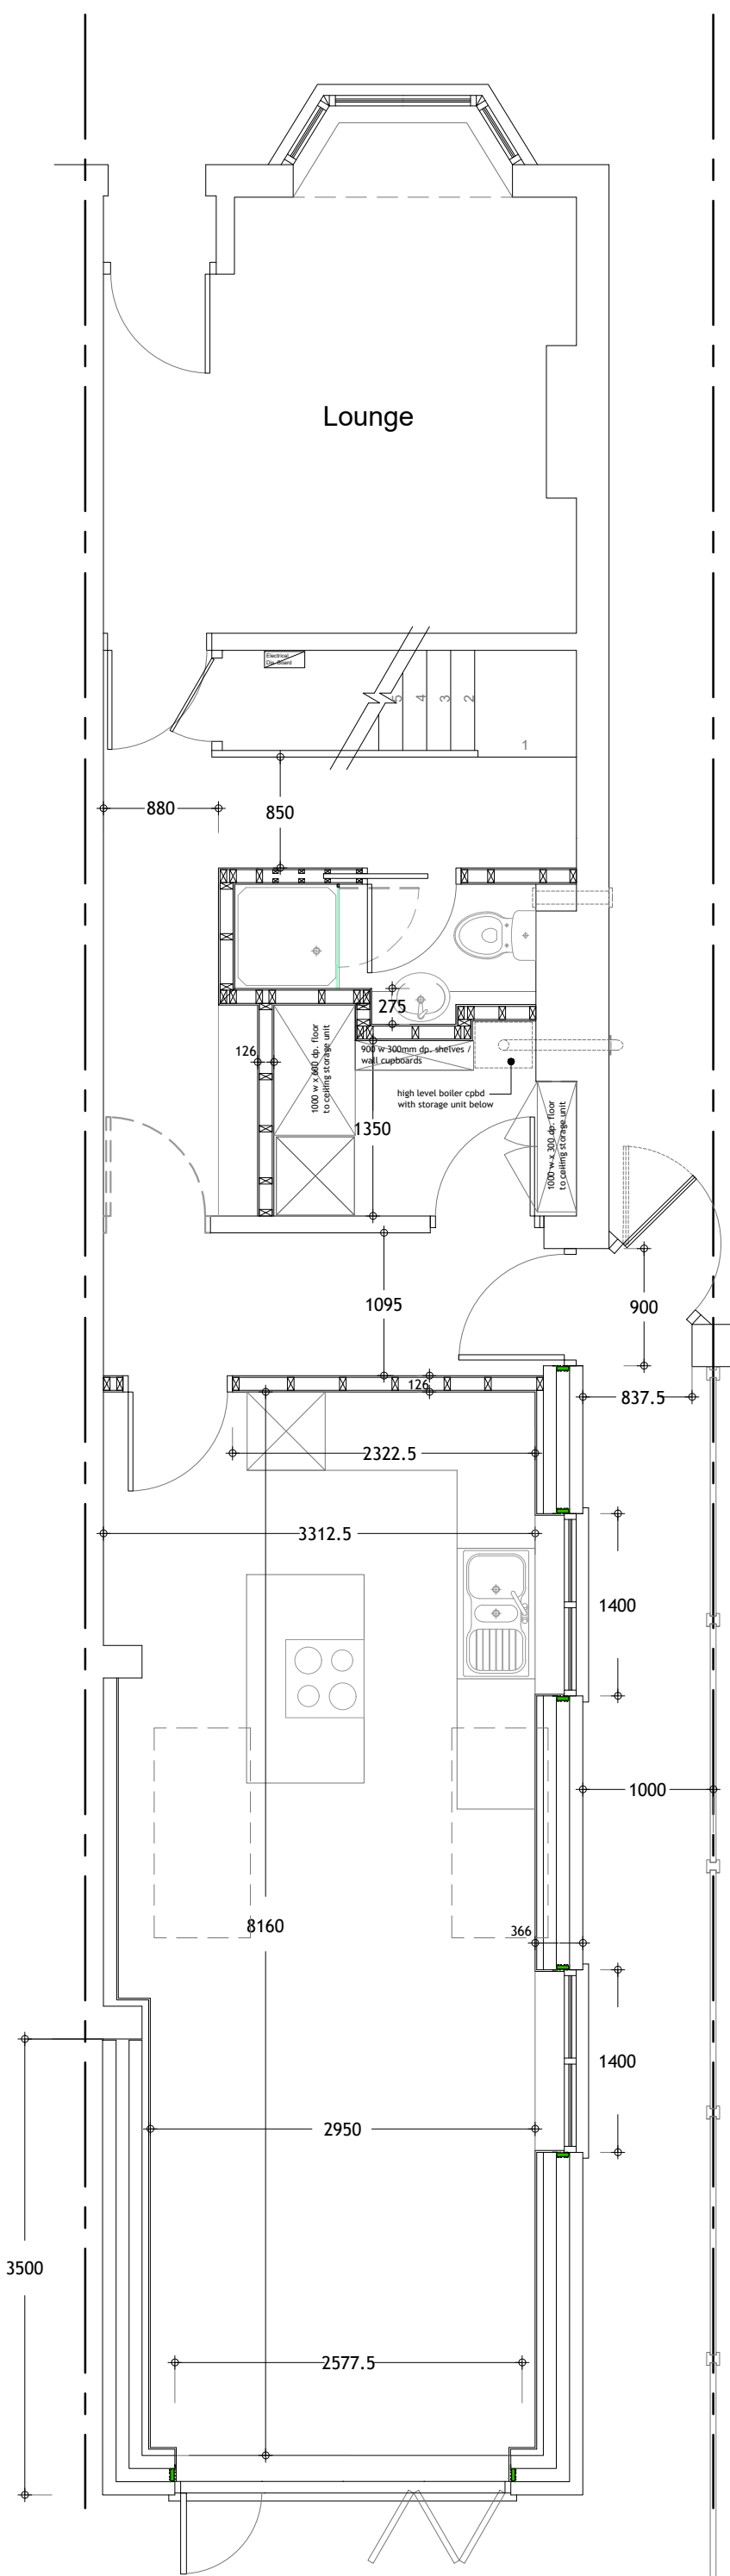

66 Brampton Park Road, Hitchin, SG5 1XE	Proposed Ground Floor Rear and Side Extension and Loft Conversion, Proposed Plans, Sections and Elevations	Scale: 1:50, 1:25, Client: Mr Sam Harvey & Miss Izzy Goodwin	At A1 Date: February 2025

All dimensions to be confirmed on site before any work commences. Godden & Grimshaw Ltd. retain copyright of design, scheme & ownership of drawings. Drawing to be read in conjunction with the specification and all relevant drawings. We recommend approvals obtained from all statutory bodies prior to commencement of works. Any works undertaken without approval is done so at owners risk.