

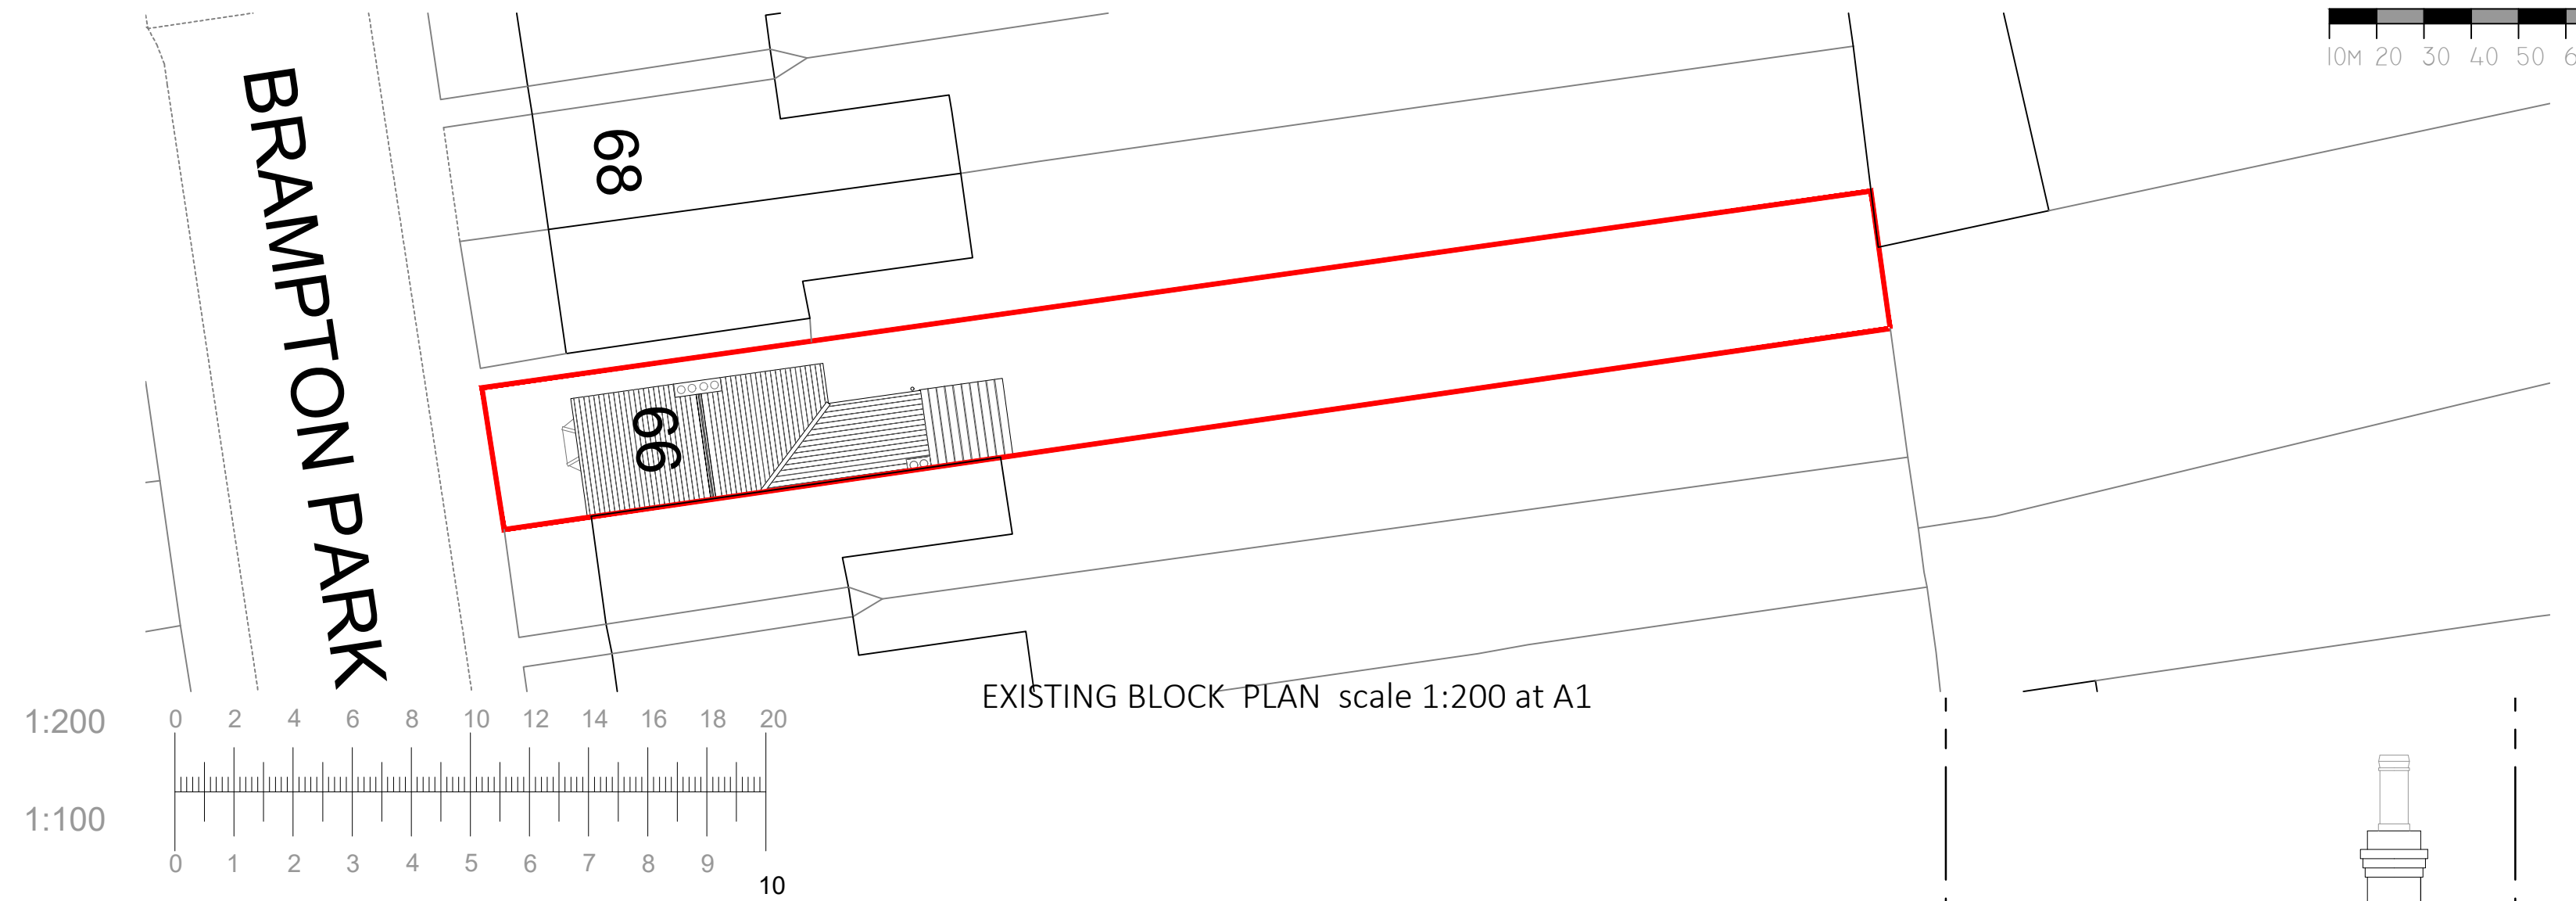
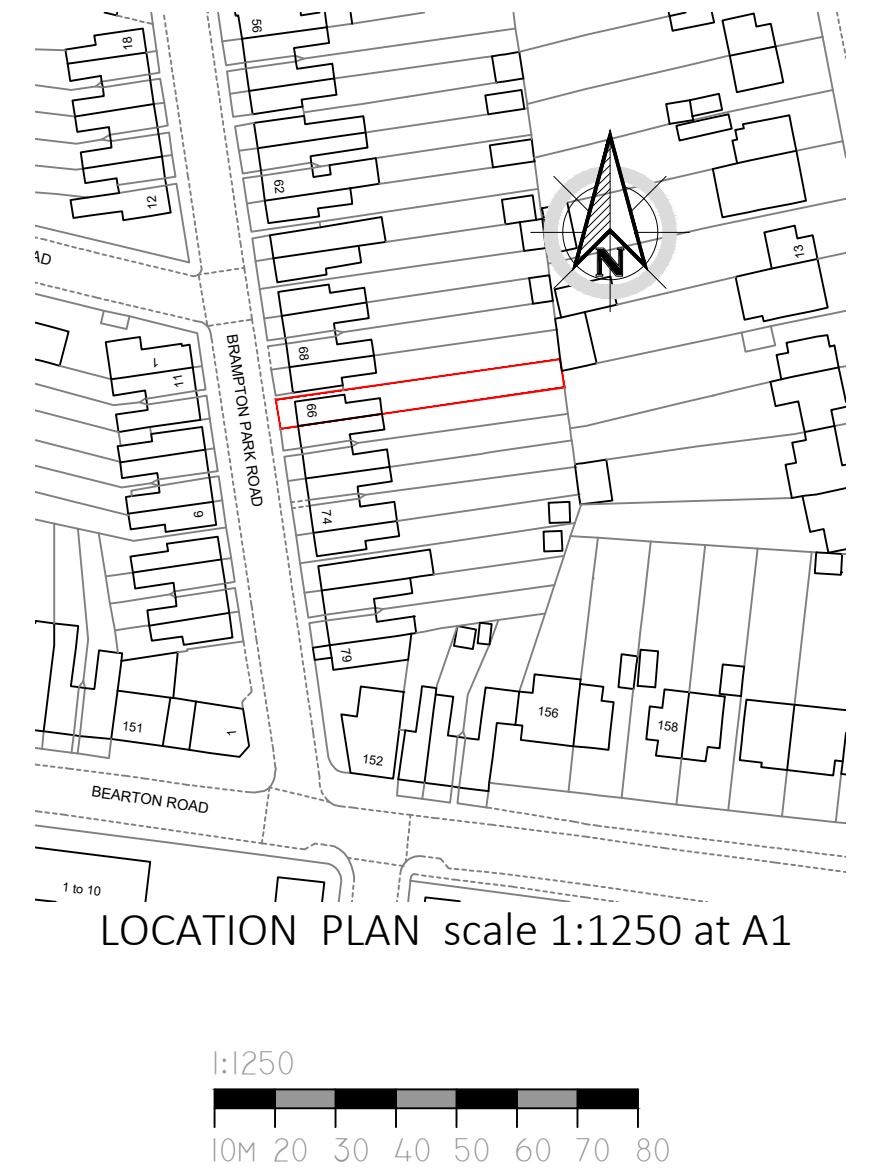


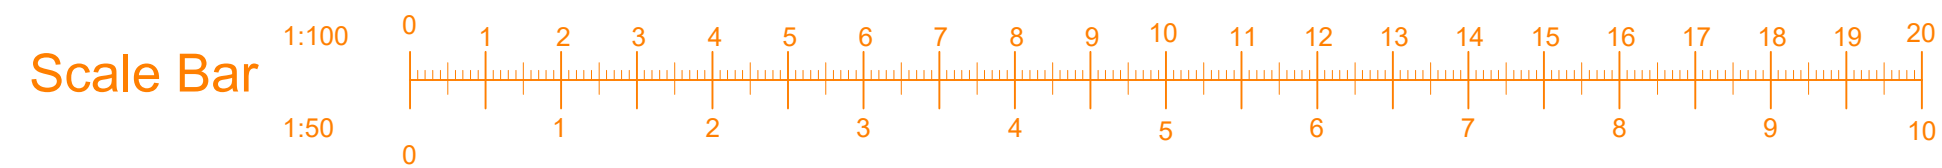

Scale Bar

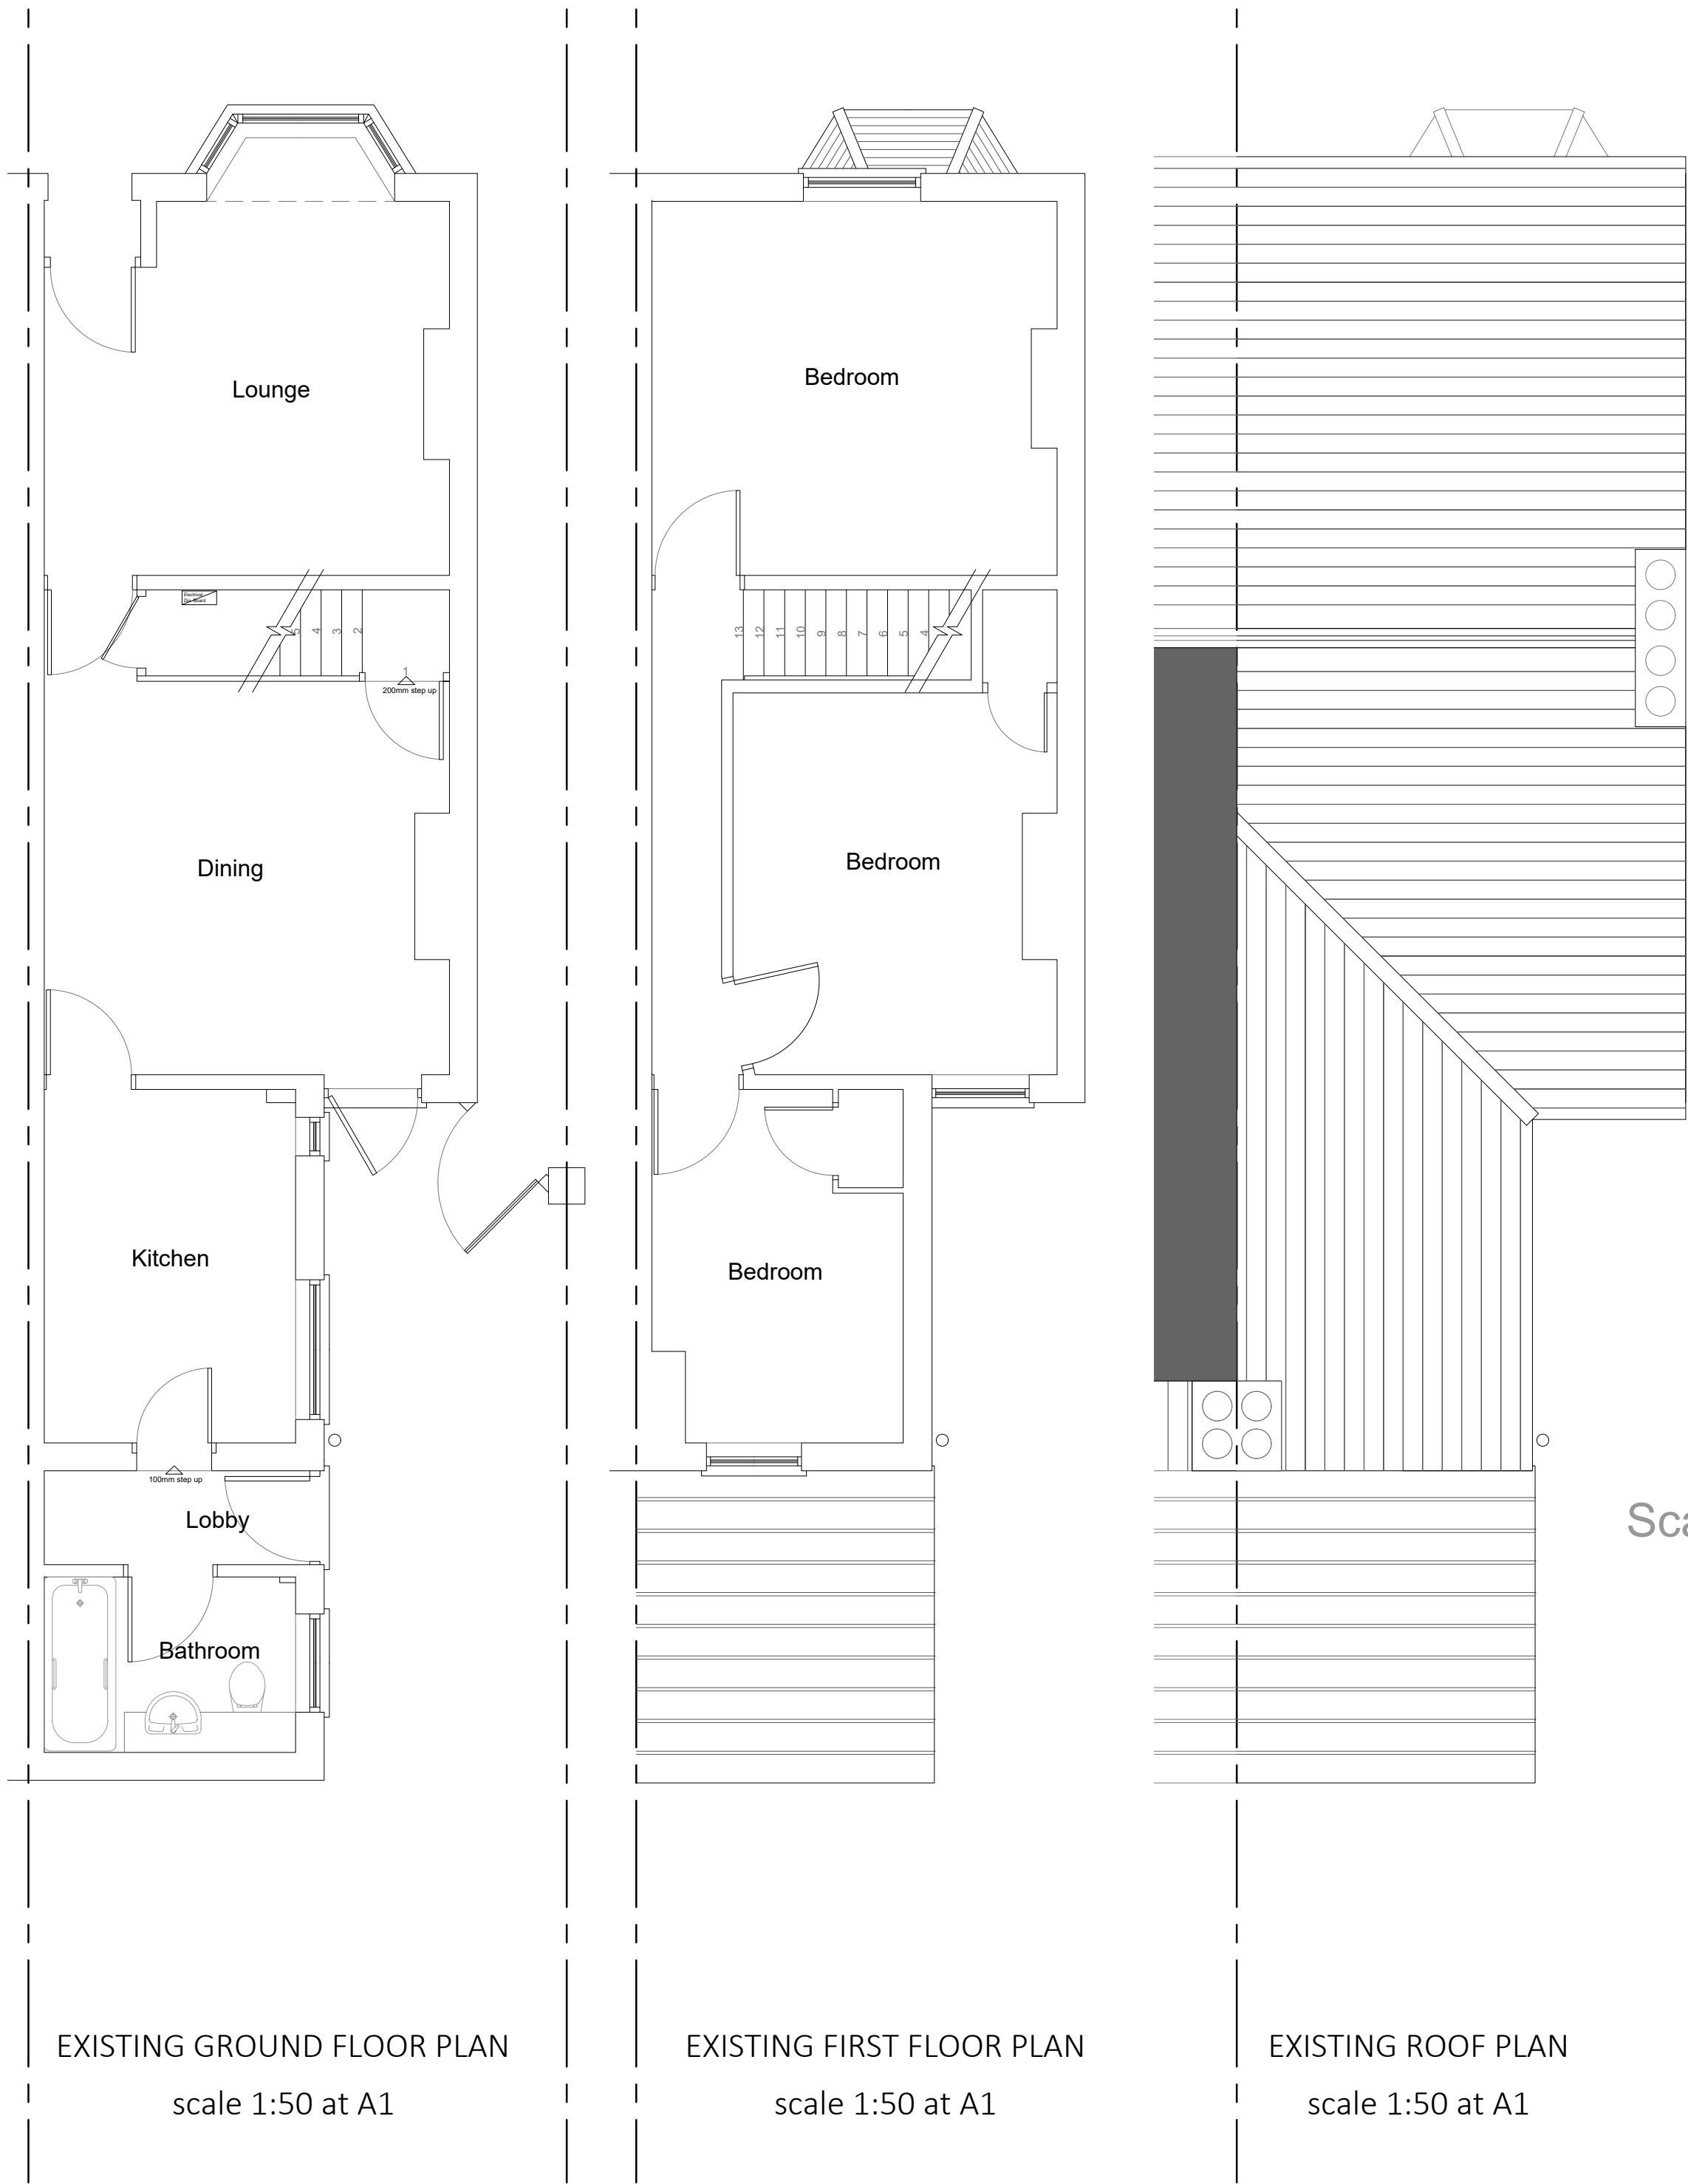

66 Brampton Park Road, Hitchin, SG5 1XE	Proposed Ground Floor Rear and Side Extension	Scale: 1:50, 1:100,	At A1	Date: February 2025
		Client: Mr Sam Harvey & Miss Izzy Goodwin	Drawn No: SG5-1XE-66-01	