




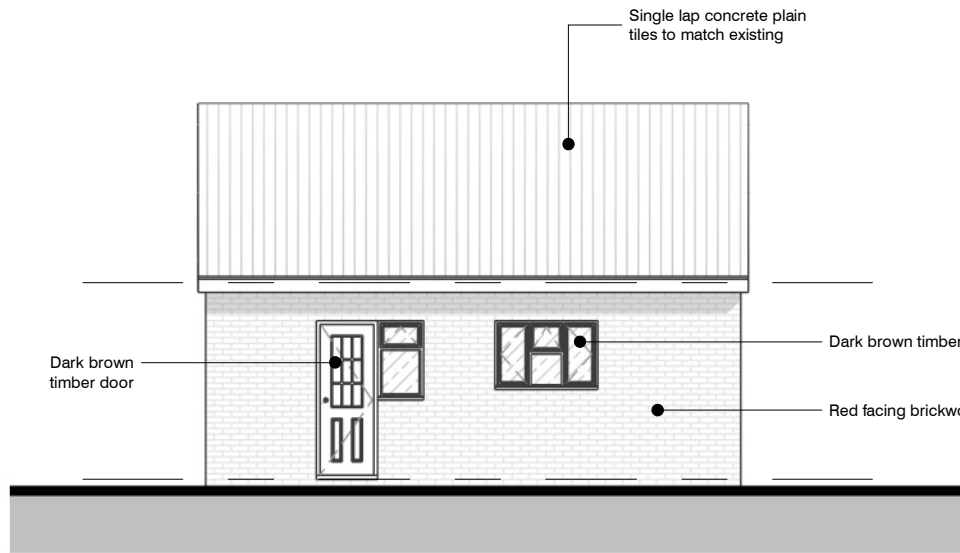


1 East Elevation - Existing
1 : 100 @A3

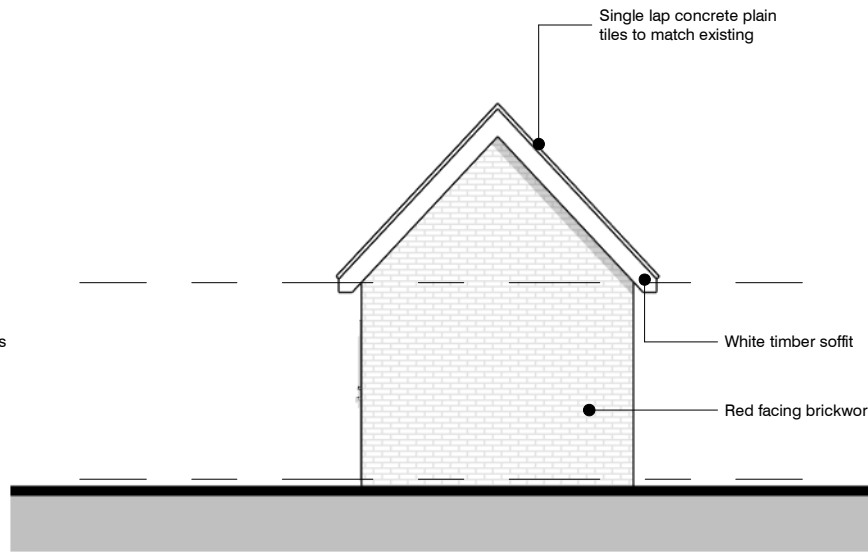

2 South Elevation - Existing
1 : 100 @A3

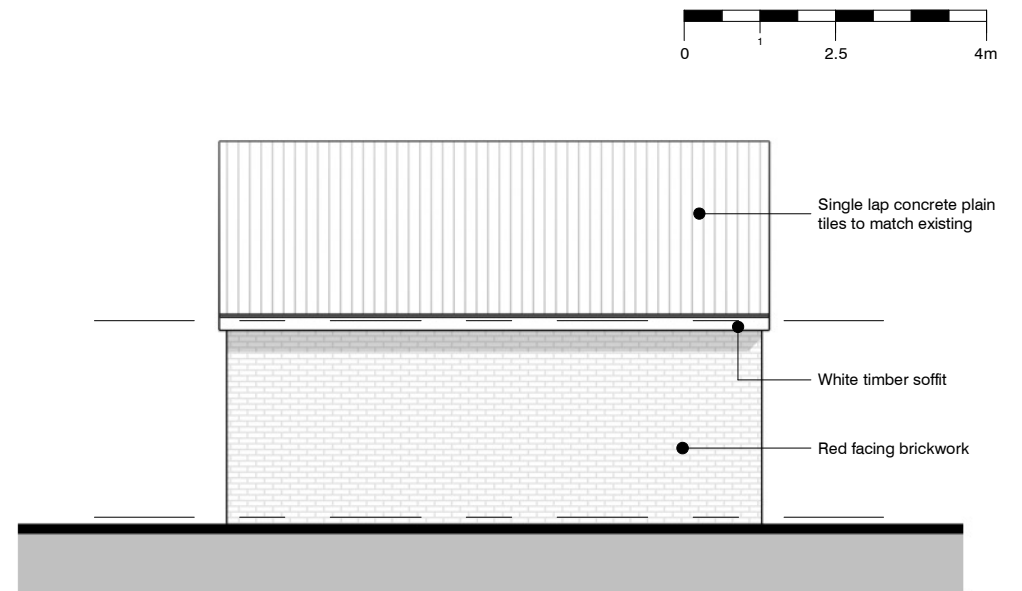


4 West Elevation - Existing
1 : 100 @A3

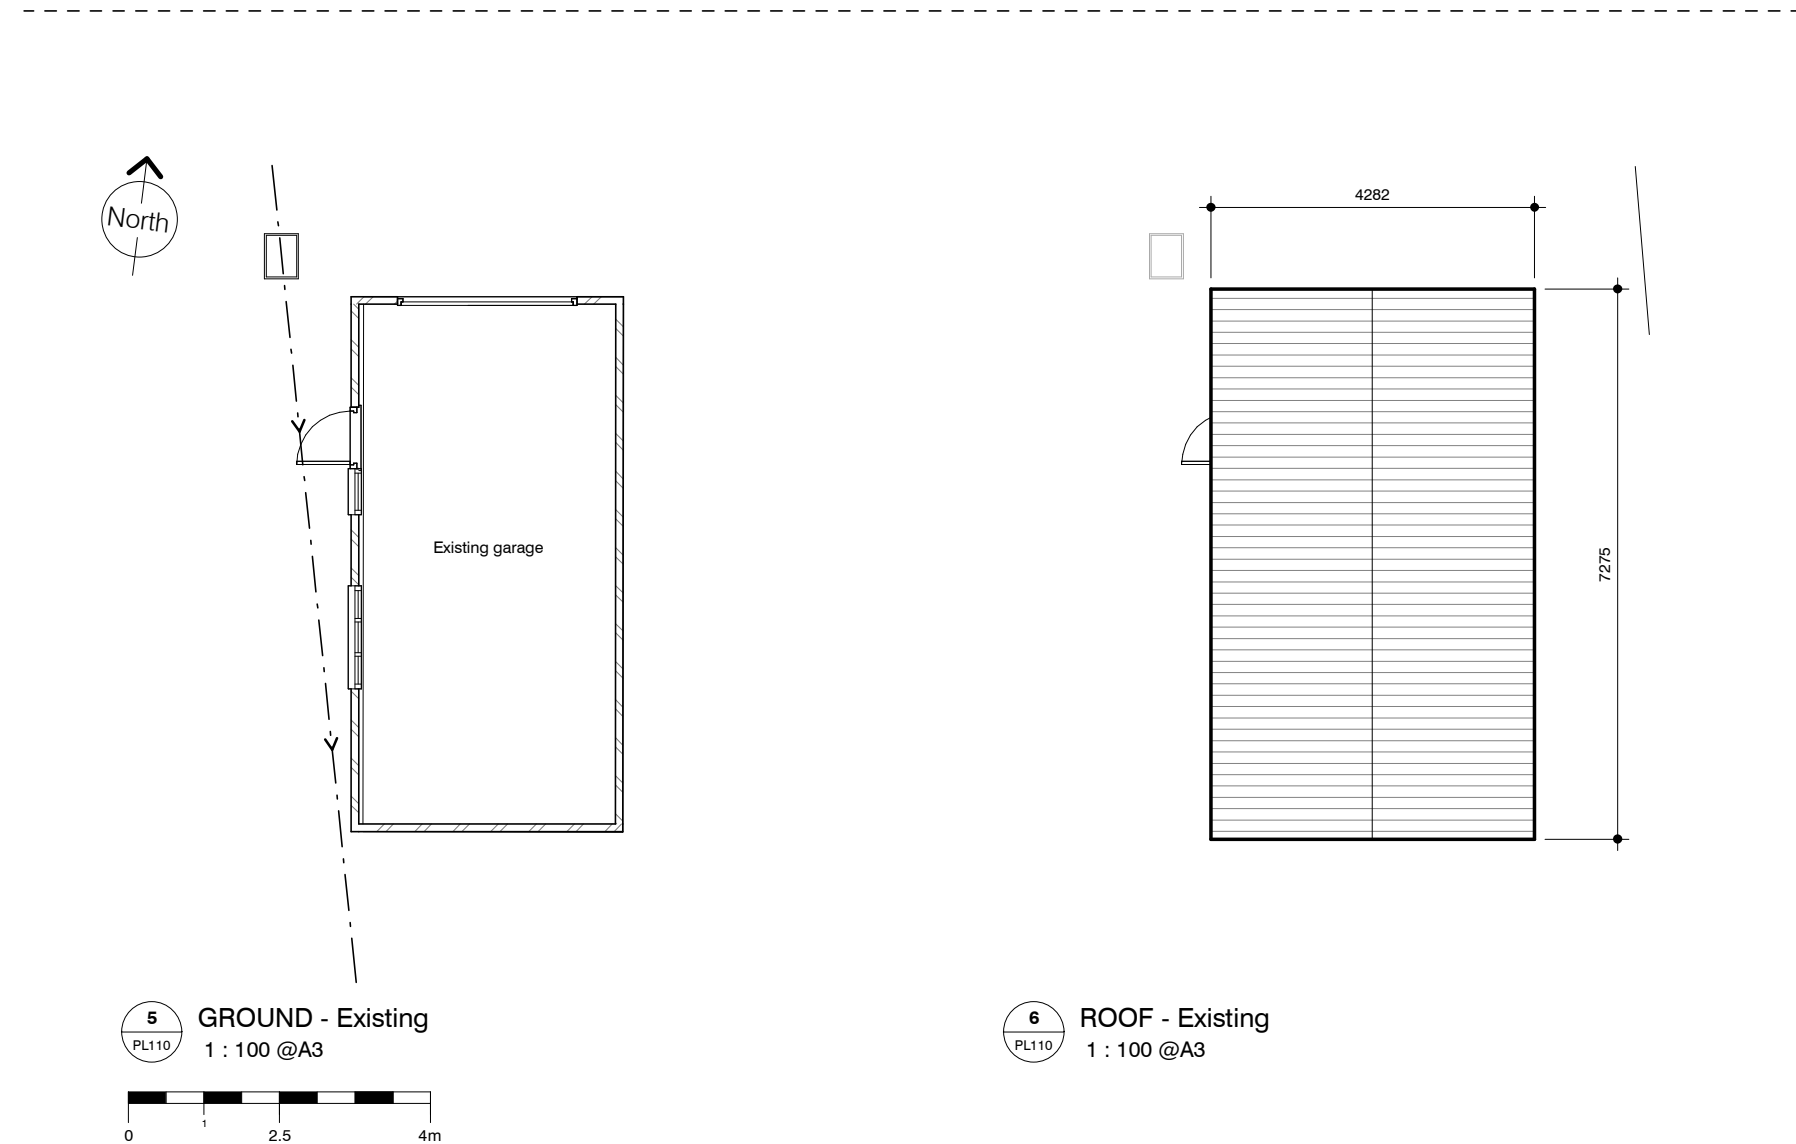

5 GROUND - Existing
1 : 100 @A3

6 ROOF - Existing
1 : 100 @A3

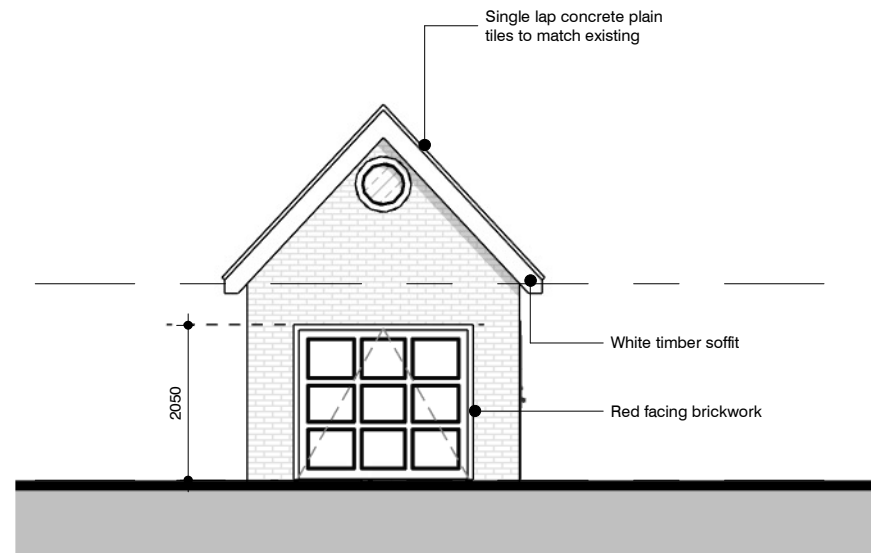

3 North Elevation - Existing
1 : 100 @A3