



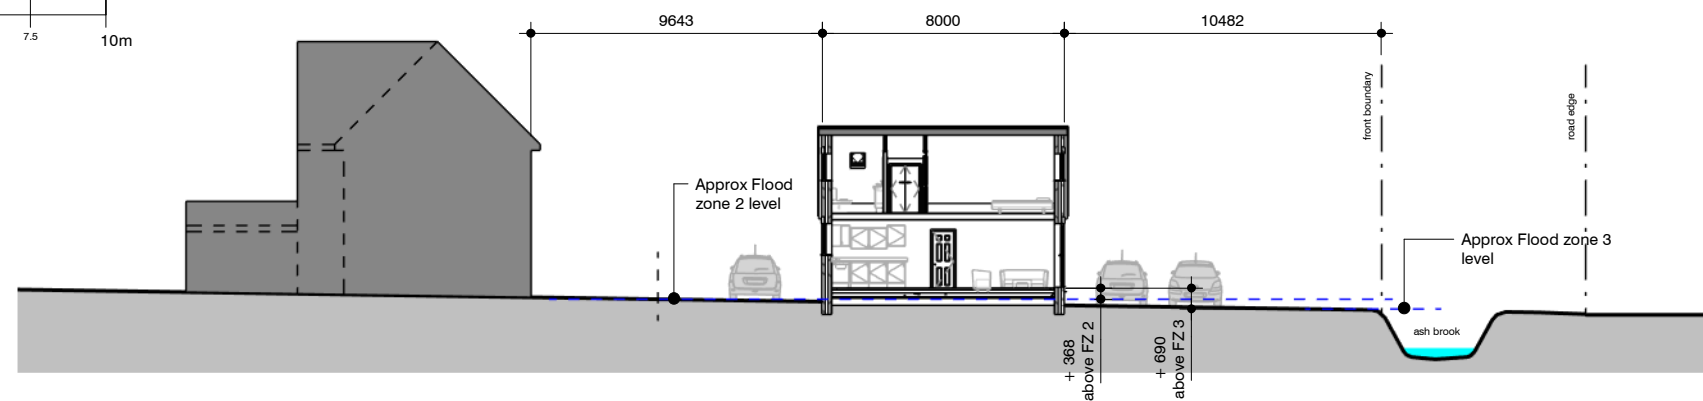

Client:		Title:		Project number:		Drawing number:		Revision:		Revisions:										
Mark Ellis		Proposed Sections		ME-2512		PL215		A		<table border="1"> <thead> <tr> <th>Rev</th> <th>Description</th> <th>Date</th> </tr> </thead> <tbody> <tr> <td>-</td> <td>INITIAL DRAFT</td> <td>11.06.25</td> </tr> <tr> <td>A</td> <td>CLIENT AMENDMENTS MADE</td> <td>15.07.25</td> </tr> </tbody> </table>		Rev	Description	Date	-	INITIAL DRAFT	11.06.25	A	CLIENT AMENDMENTS MADE	15.07.25
Rev	Description	Date																		
-	INITIAL DRAFT	11.06.25																		
A	CLIENT AMENDMENTS MADE	15.07.25																		
Address:				Scale:		Drawn by:		Date:												
Oakdene, Little Wymondley, SG4 7HY				As indicated@A3		Author		05/19/25												
Sheet Size - A3		Status:		PLANNING		The copyright of this drawing is vested with the author and must not be copied or reproduced without permission. All quoted dimensions are to be taken from the drawing. All contractors must verify the data and be responsible for the design. All sending a contract to the author and notifying the author of any discrepancies prior to any construction. The author is not responsible for any errors or omissions.														

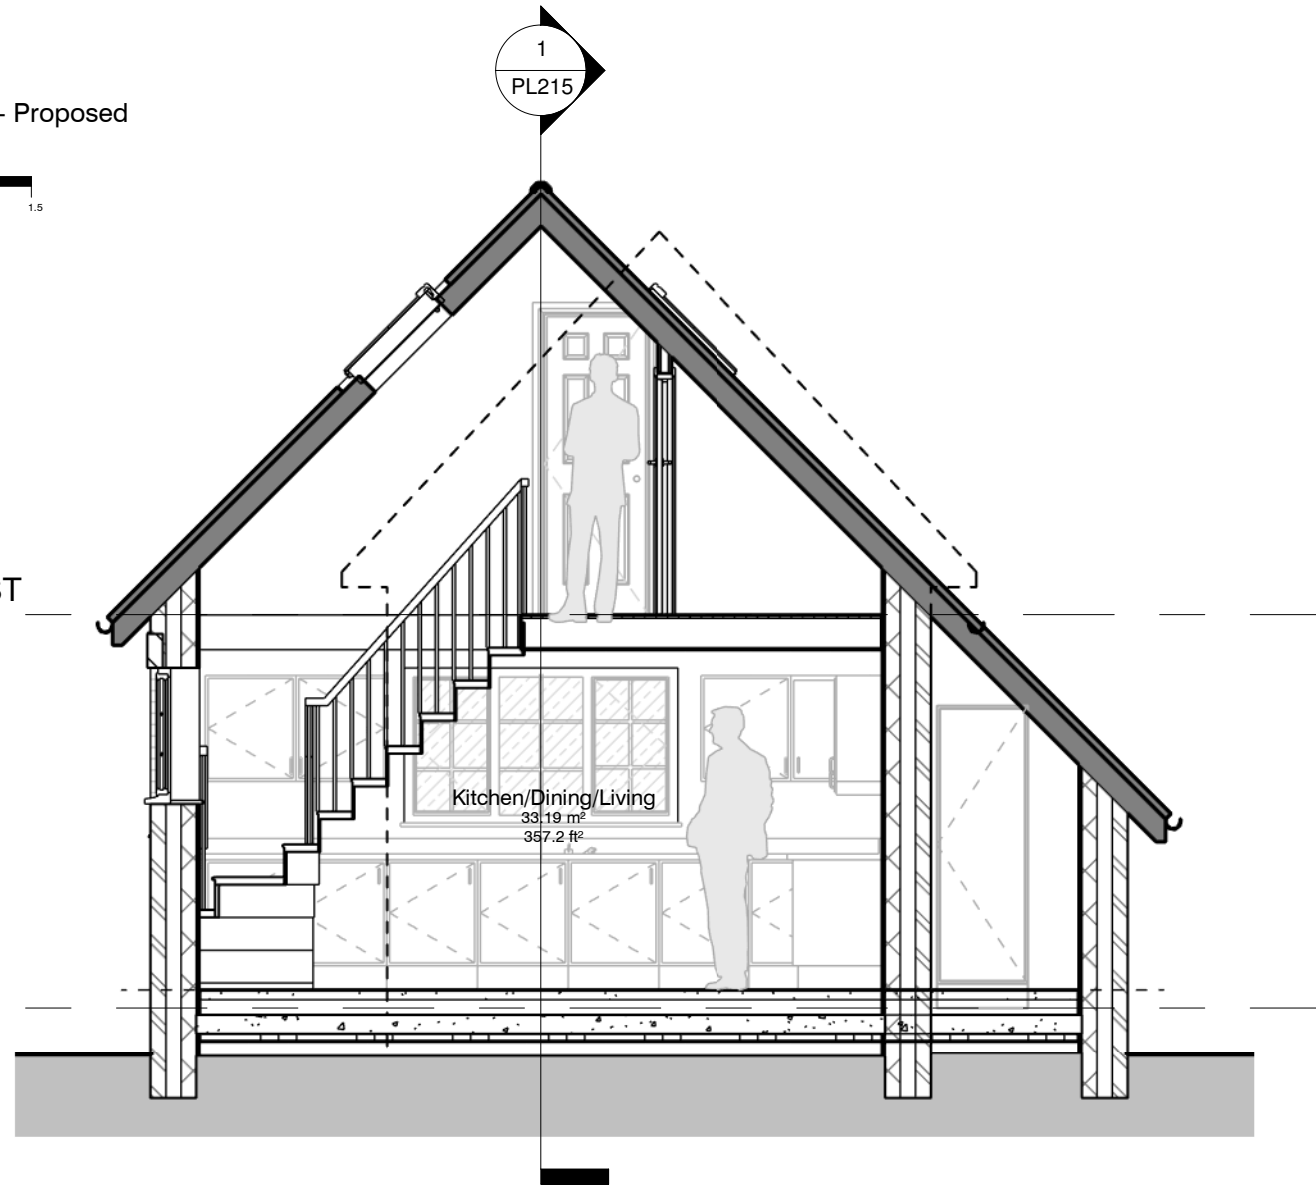

PicklePlanning

1 Sale Drive-
Baldock-SG7 6NS
07843238113
pickleplanning@gmail.com
www.pickleplanning.co.uk



