




Proposed House Elevations 1:100

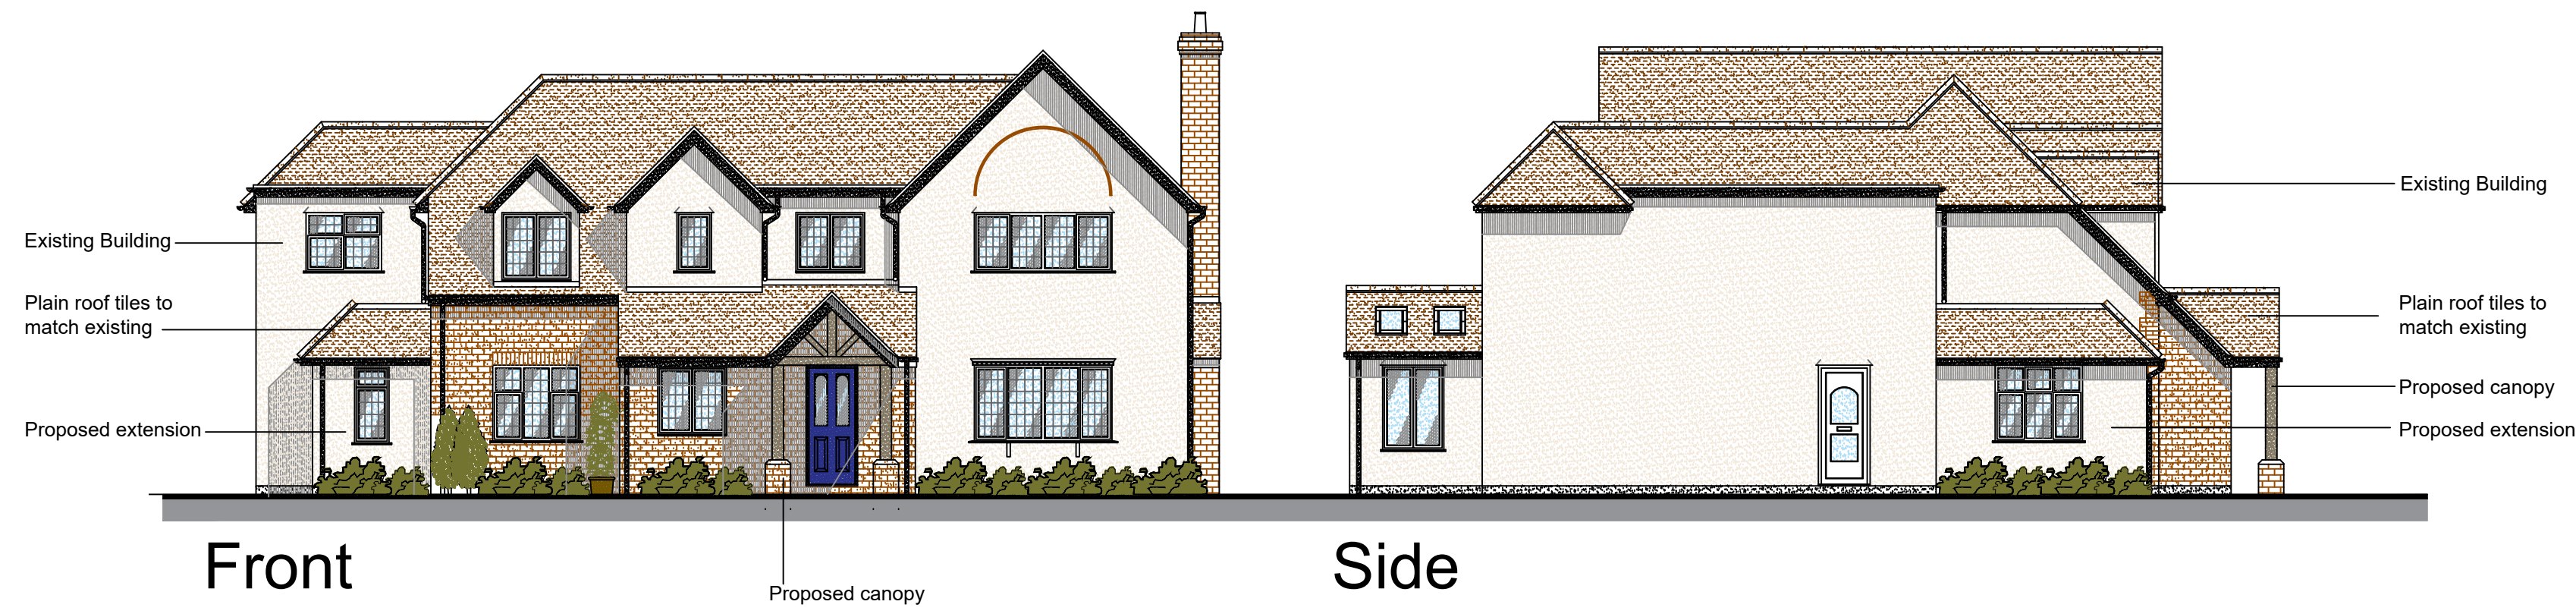


First Floor Plan 1:50

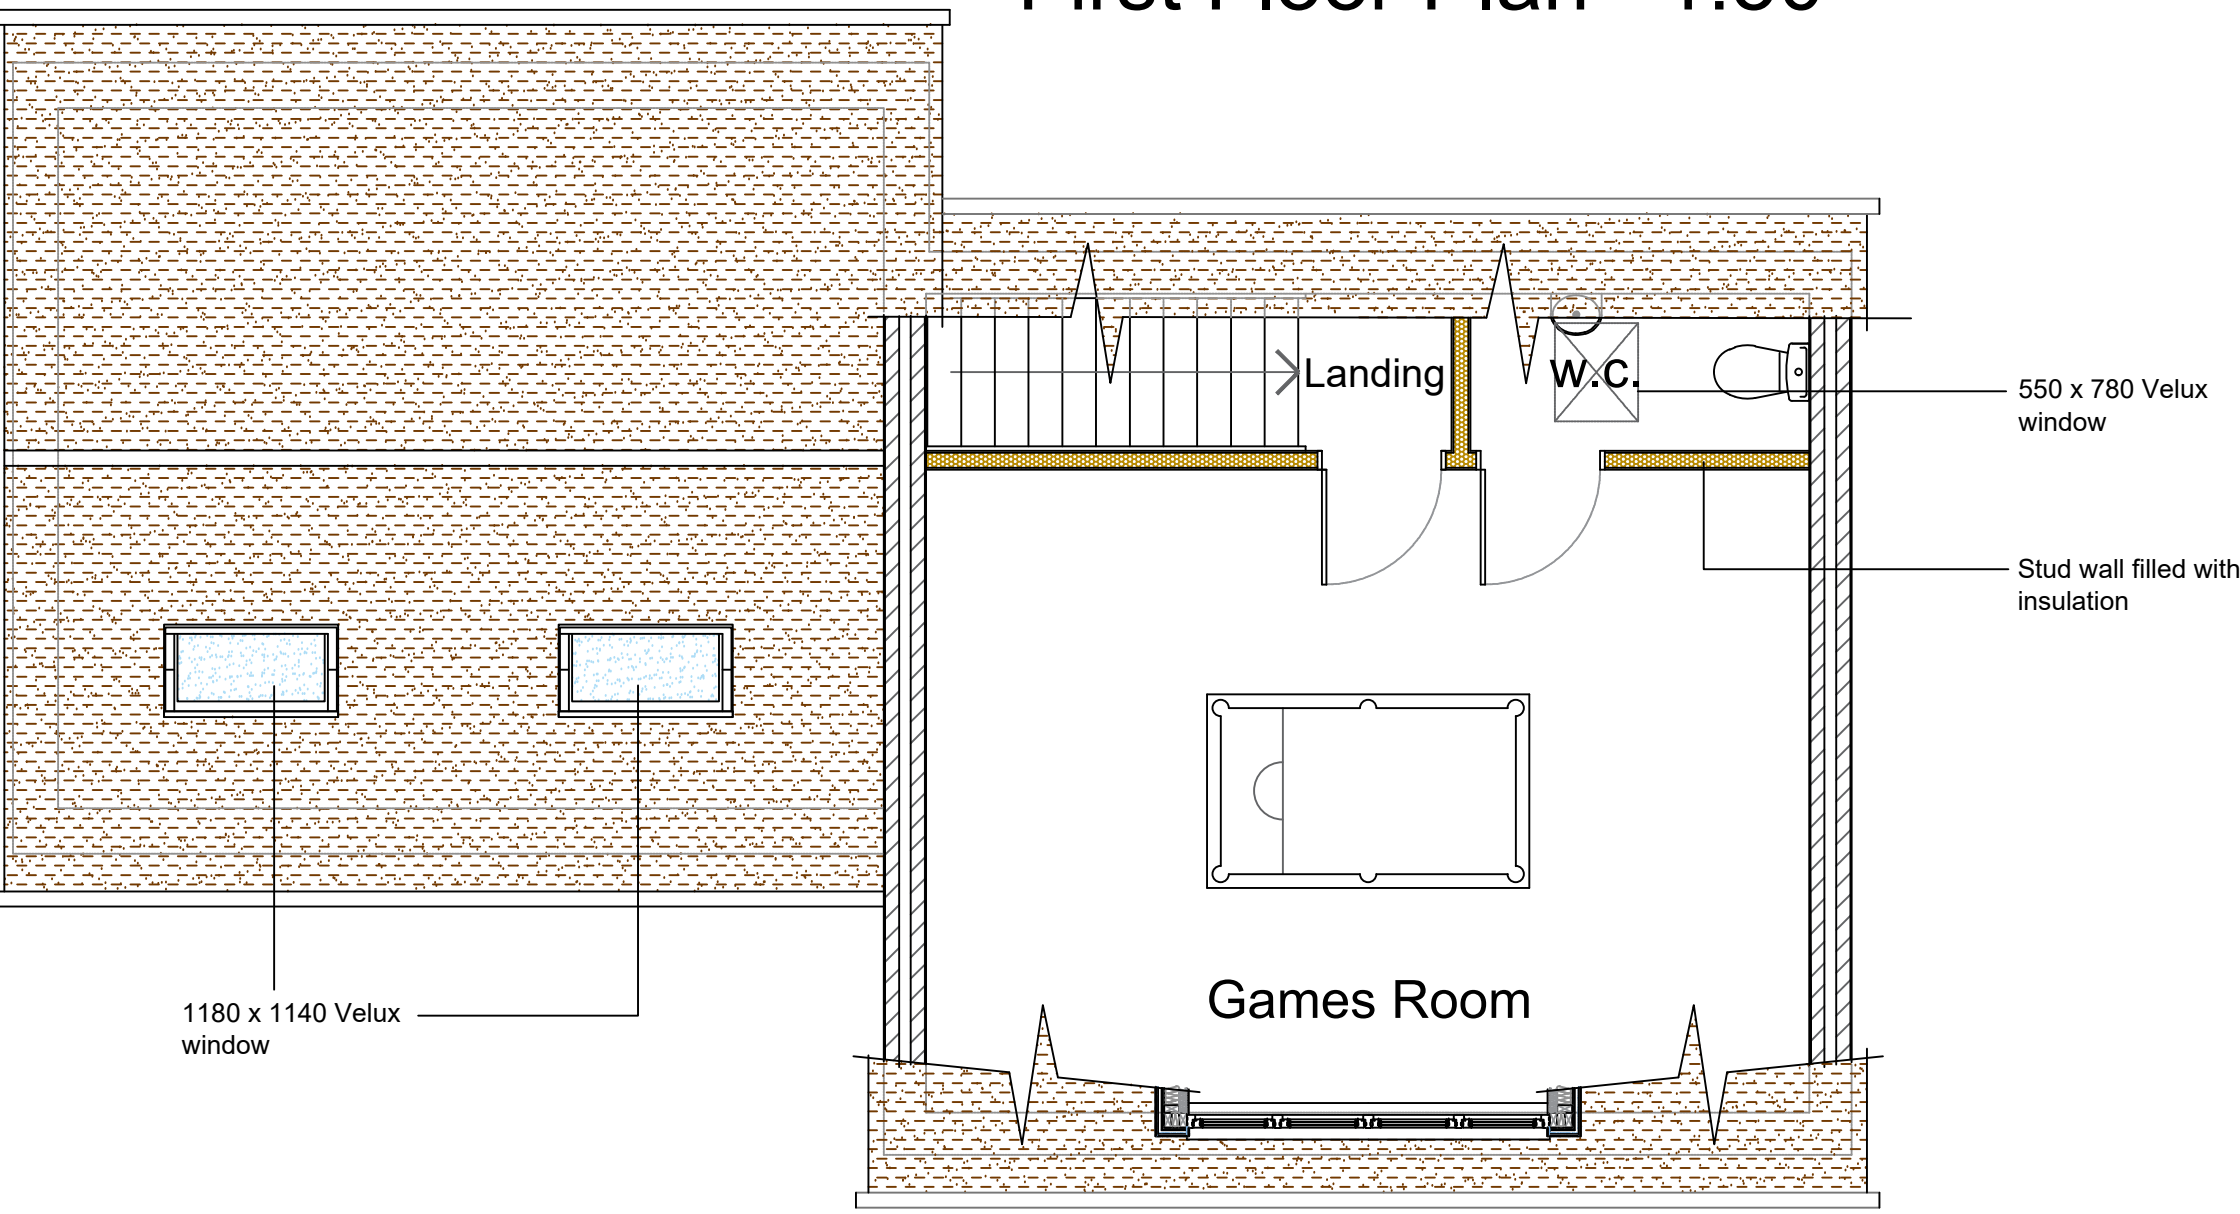


Proposed Garage Elevations 1:100

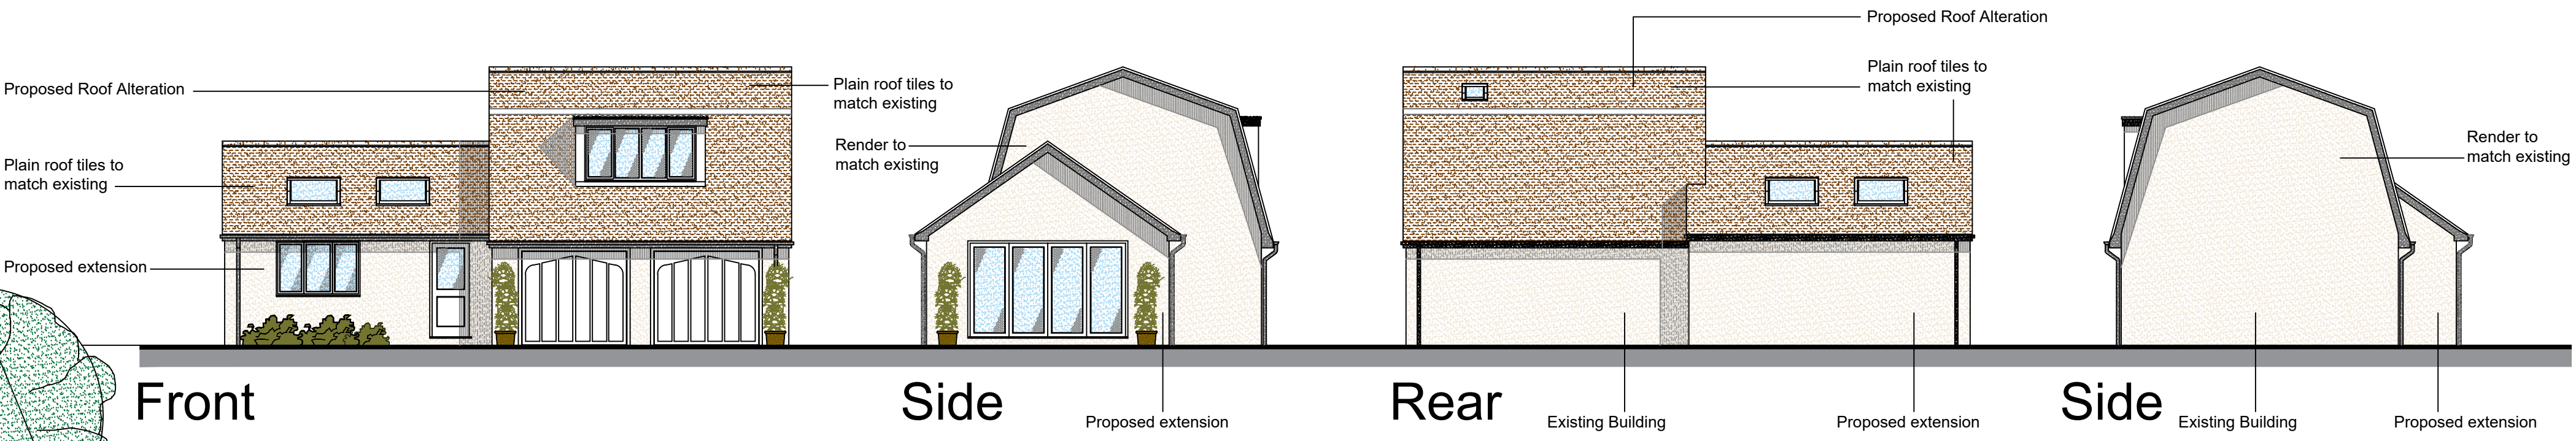


Existing Garage Elevations 1:100

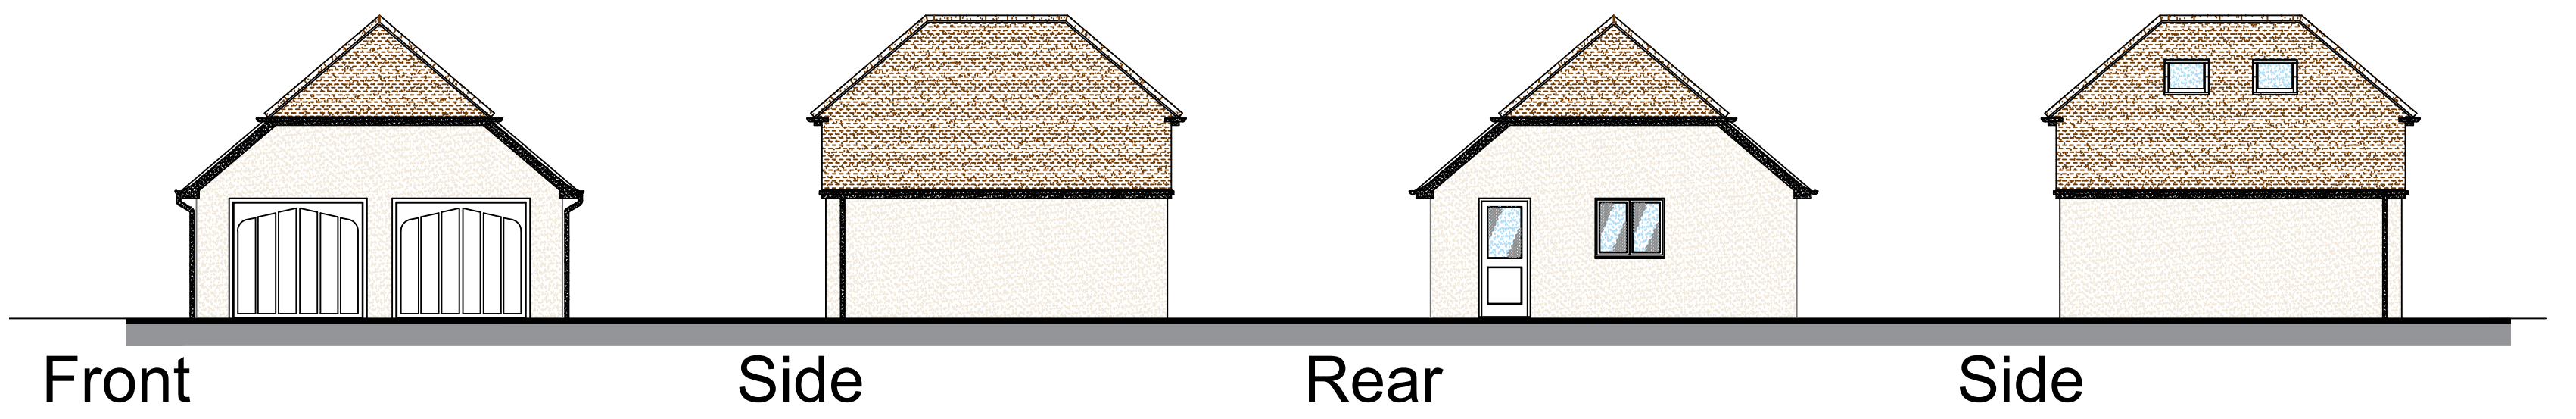

Existing House Elevations 1:100

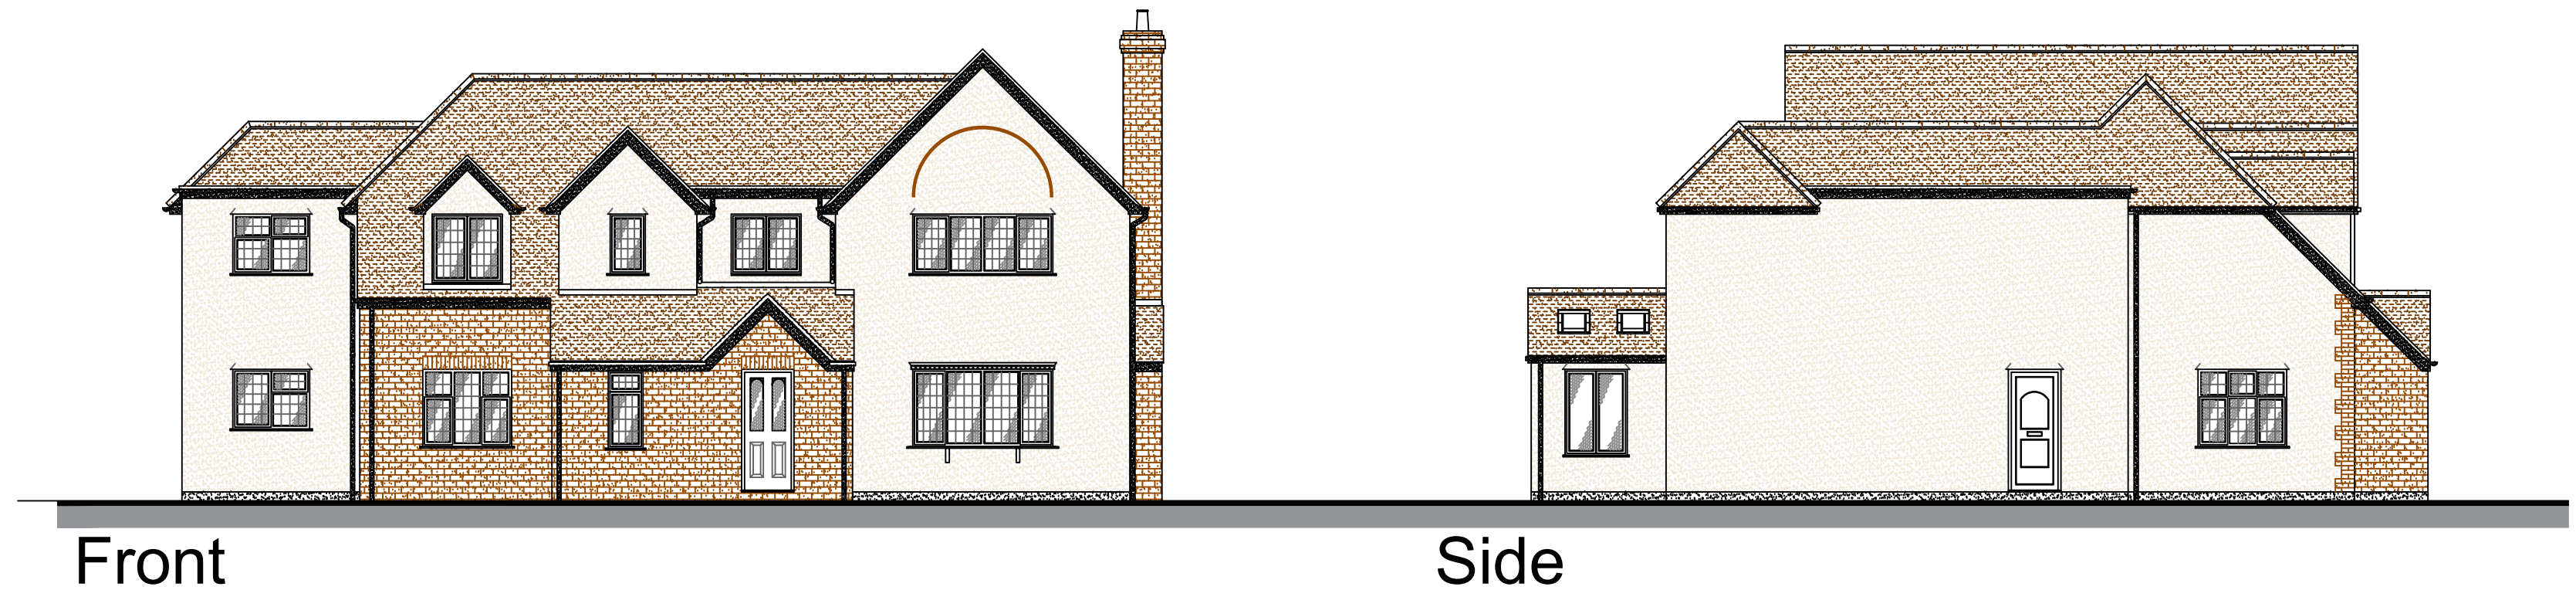

Proposed Ground Floor Plan 1:100

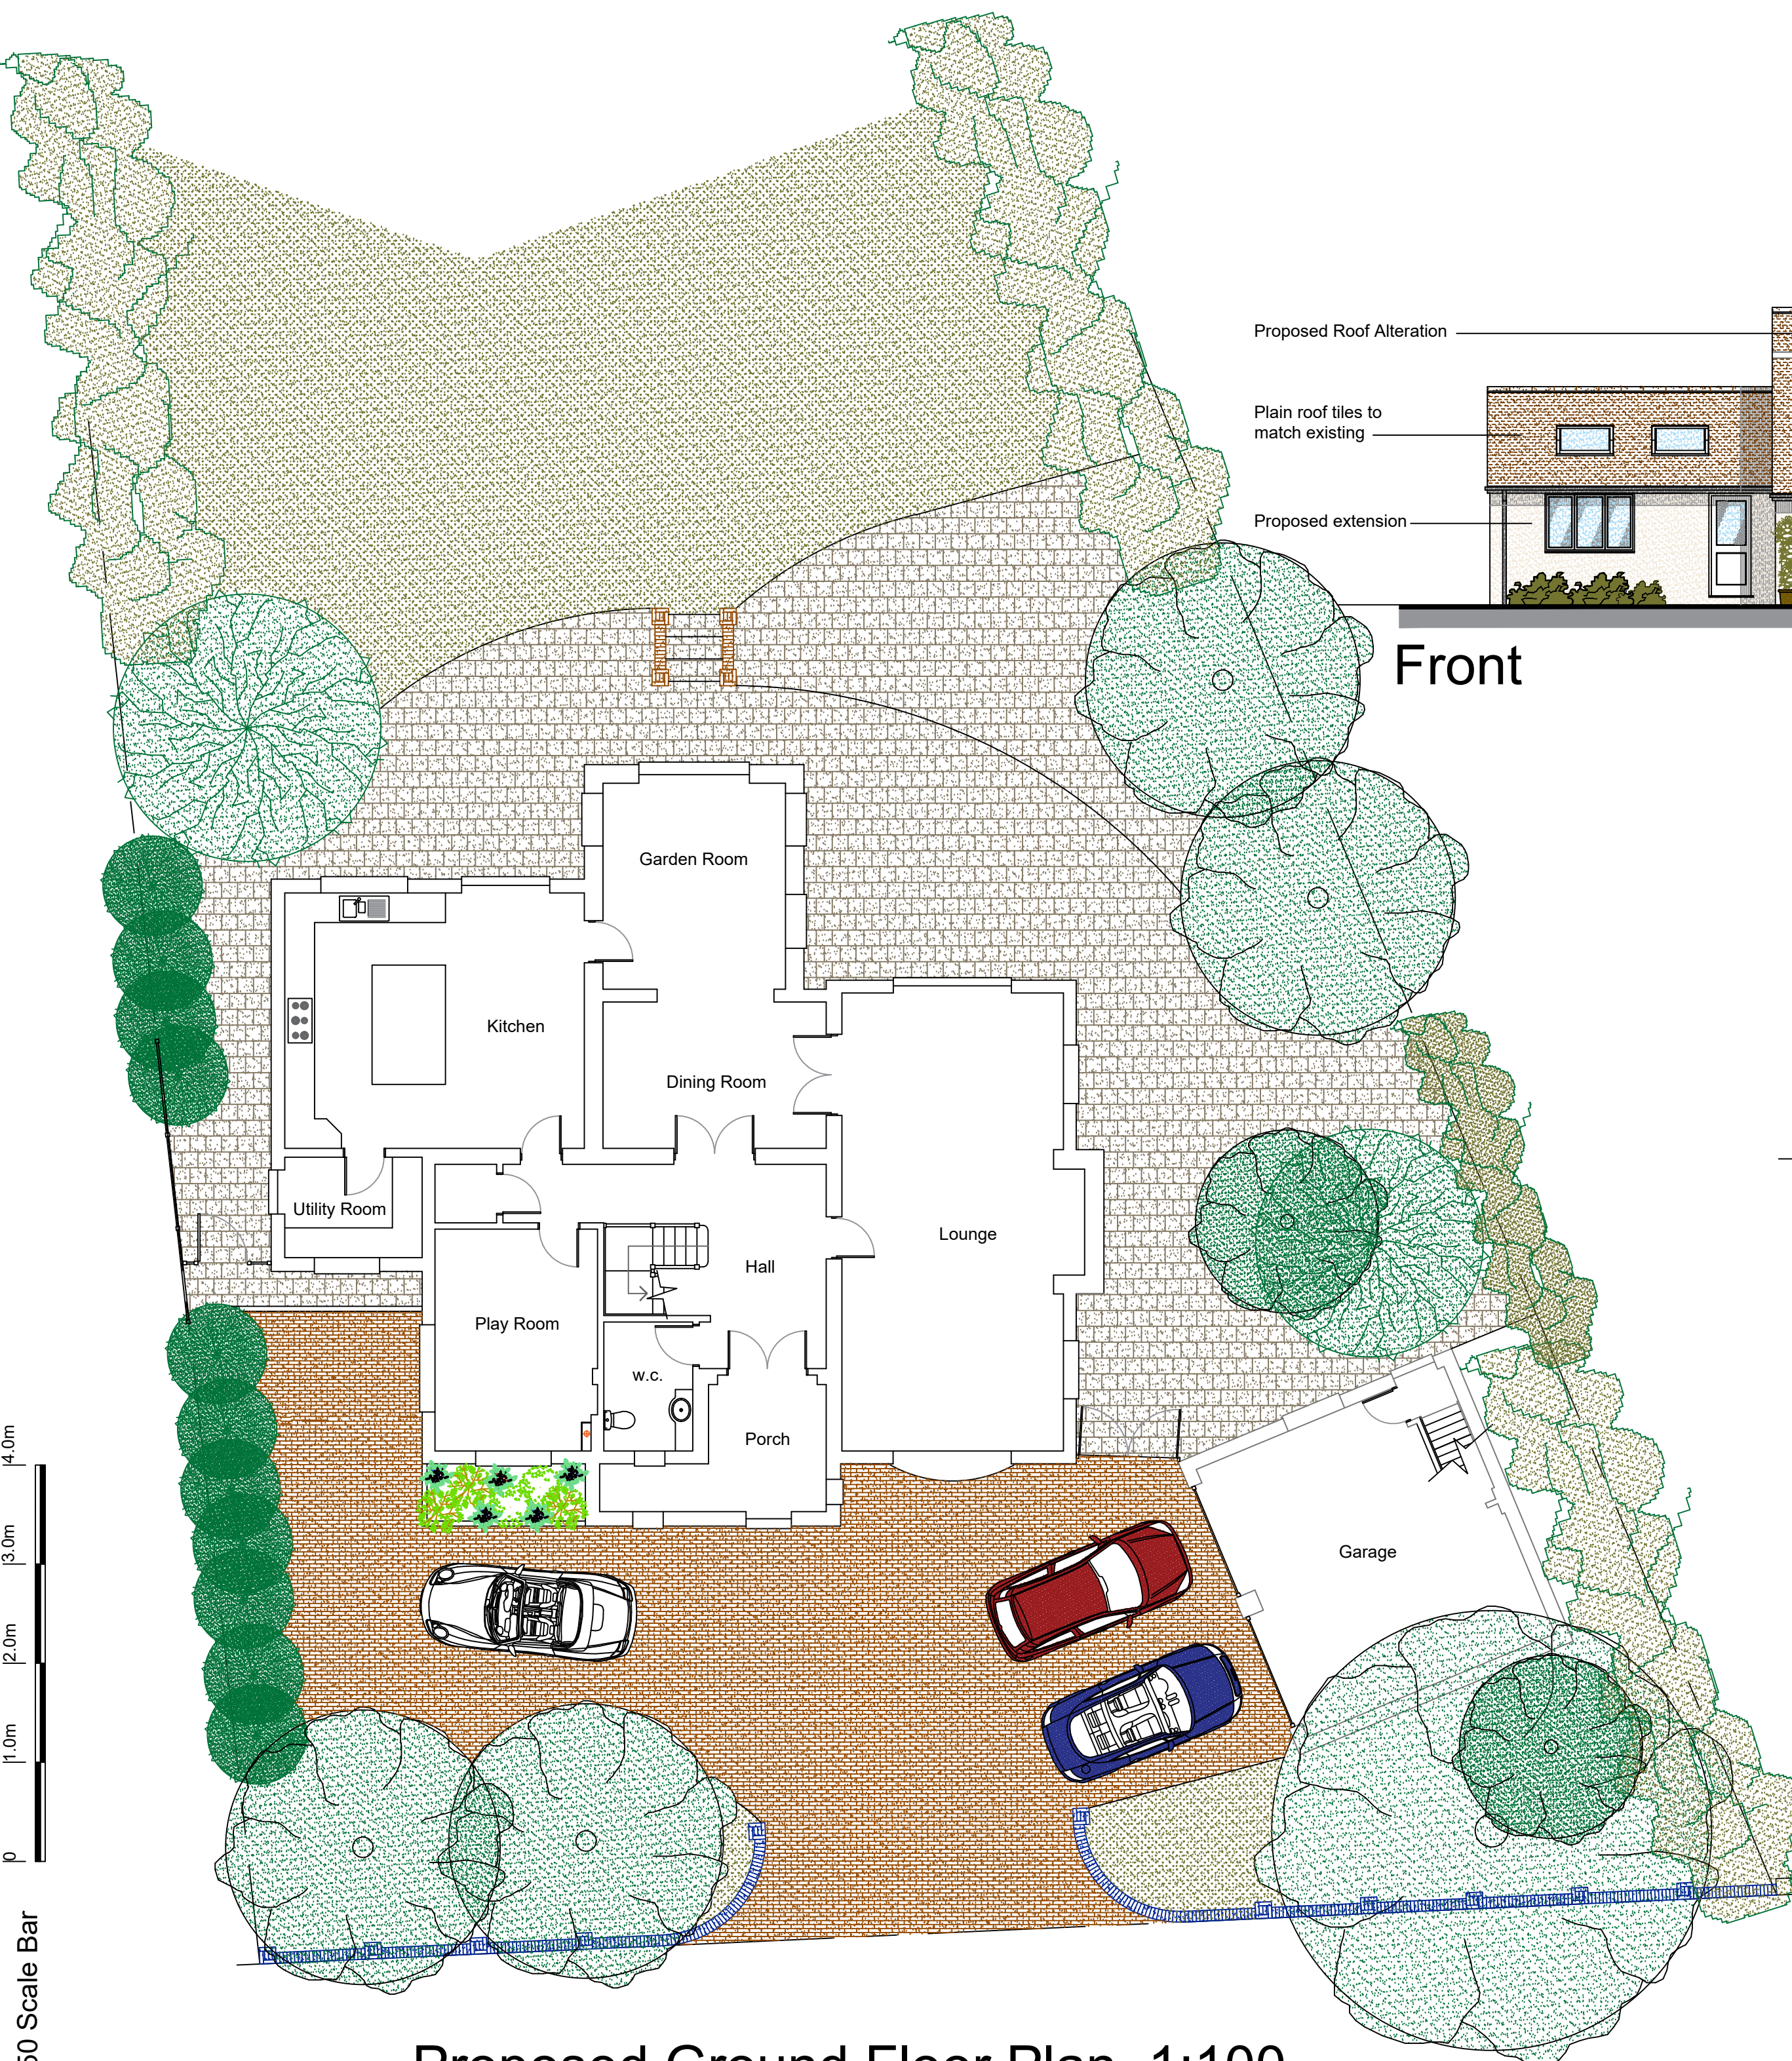

1:100 Scale Bar 0 1 2.0m 4.0m
1:50 Scale Bar 0 1 2.0m 4.0m