




Front Elevation



Rear Elevation

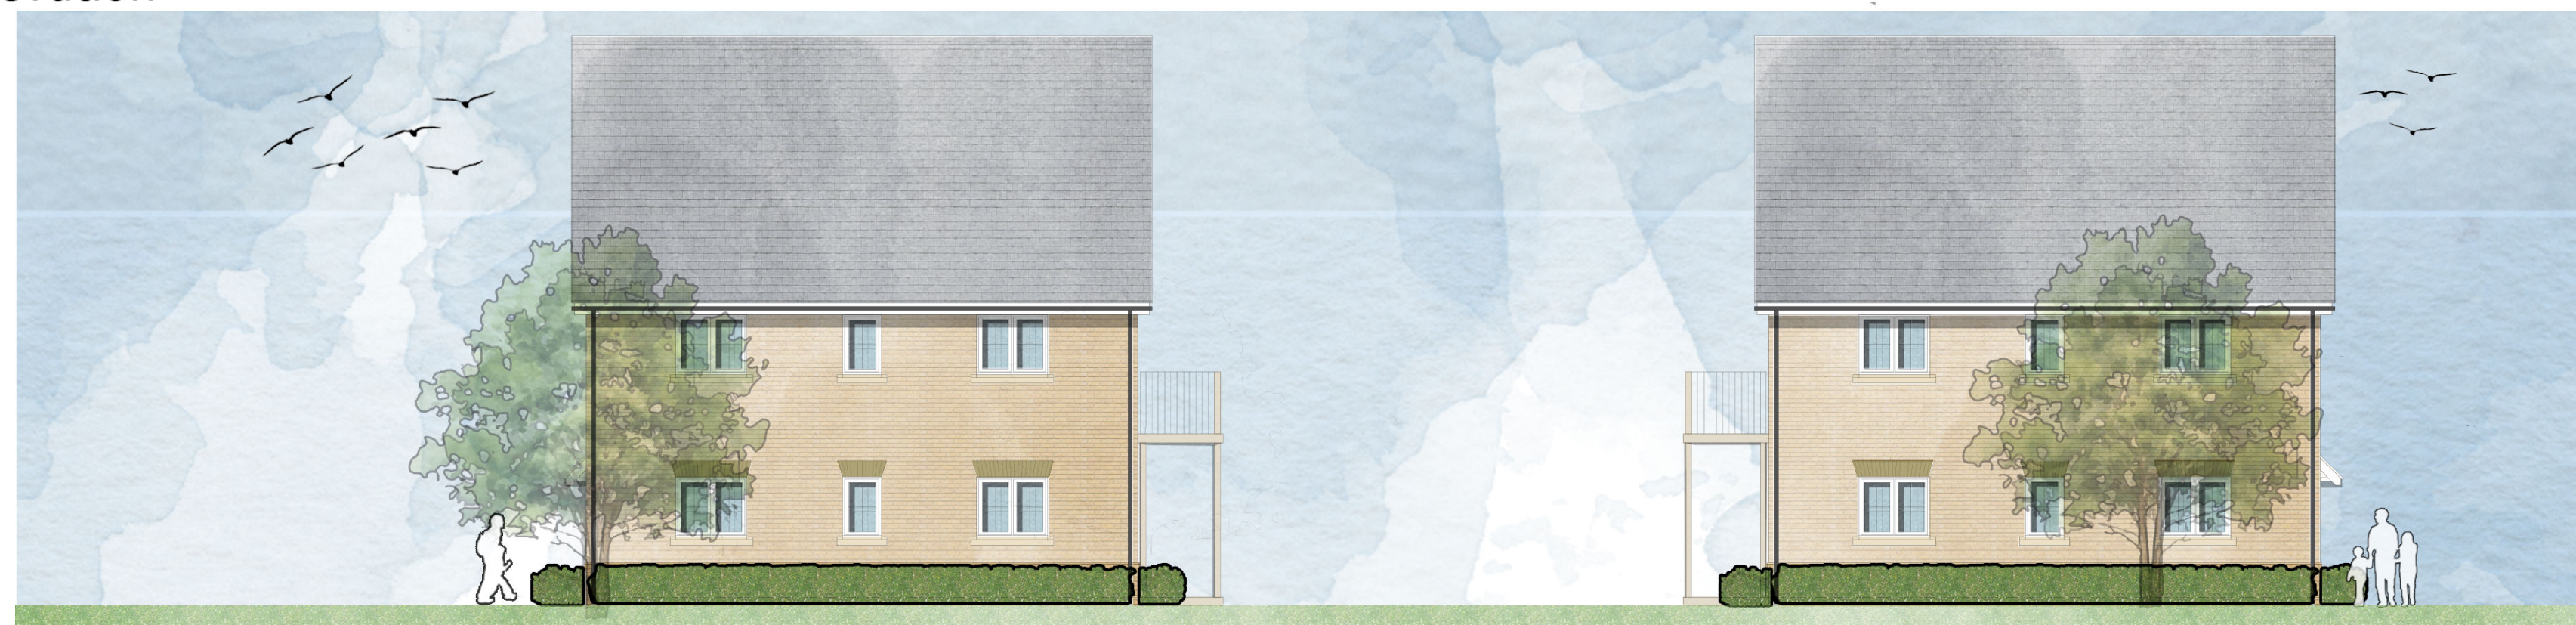

Side Elevation

Side Elevation

